AF 52608

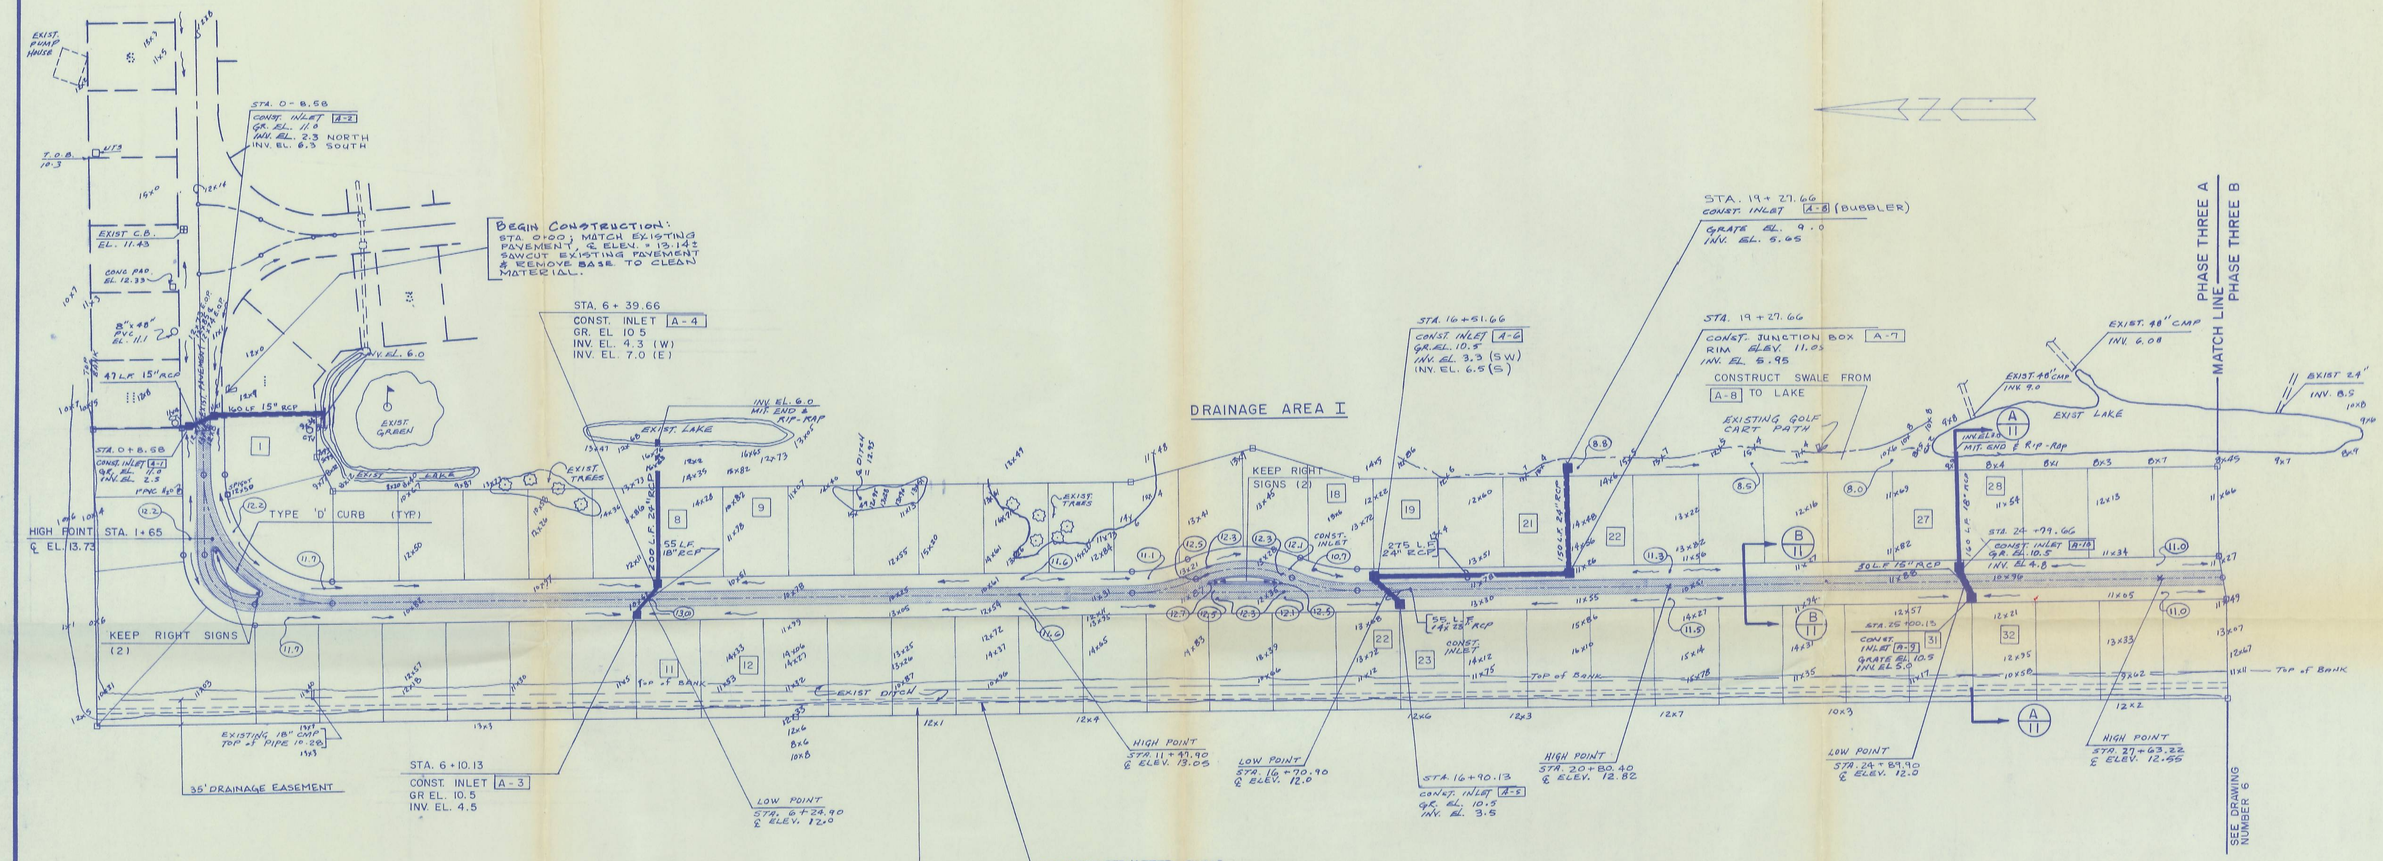

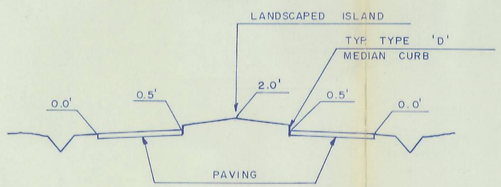

TYPICAL SECTION AT TRAFFIC ISLAND

NTS

CATCH BASIN SCHEDULE

STRUCT NO.	GR. EL.	INV. EL.	REMARKS
A-1	11.00	2.50	TO A-2
A-2	11.00	6.30 S, 2.30 N	TO LAKE
A-3	10.50	4.50	TO A-4
A-4	10.50	4.30 W, 7.00 E	TO LAKE
A-5	10.50	3.50	TO A-6
A-6	10.50	3.30 SW, 6.50 S	TO J.B. A-7
A-7 (J BOX)	11.05 (RIM)	5.95	TO A-8 (OUTFALL)
A-8	9.00	5.65	BUBBLER
A-9	10.50	5.00	TO A-10
A-10	10.50	4.80	TO LAKE

NOTE:
THIS PARCEL IS A PORTION OF SPANISH WELLS P.U.D. 78-2-30, RESOLUTION 2-78-69.

SPANISH WELLS P.U.D. DRAINAGE IS PERMITTED UNDER S.F.W.M.D. PERMIT (MOD.) Nº 36-00067-S. DATED 10-11-79.

OWNER / DEVELOPER
OWNER: J. STEPHEN CRAWFORD, TRUSTEE
DEVELOPER: McCOY DEVELOPMENT, INC.
C/O: Q. GRADY MINOR & ASSOCIATES, P.A.
3800 VIA DEL REY
BONITA SPRINGS, FLORIDA 33923

ORIGINAL SUBMITTAL
JUL 01 1992
FT. MYERS

Q. Gmi
6/30/92

LEGEND

10x99 EXISTING ELEVATION NGVD, 1929	PROPOSED PAVEMENT
(12.5) PROPOSED ELEVATION NGVD, 1929	DIRECTION OF SURFACE FLOW

Revision	Date	Description	By
4	6-5-92	REVISED GRADES	AVR
3	10-19-90	REV. PER LEE COUNTY REVIEW	AVR
2	9-4-90	ADD TRAFFIC ISLAND SECTION	QGM
1	8-30-90	ADD SIGNS, REV. RCP SIZES	QGM

PRINTED
JUN 30 1992
Q. GRADY MINOR & ASSOCIATES CIVIL ENGINEERS

DESIGNED: AVR
DRAWN: LJH
APPROVED: QGM
SCALE: 1" = 100'

Q. GRADY MINOR AND ASSOCIATES, P.A.
CIVIL ENGINEERS • LAND SURVEYORS
3800 VIA DEL REY
BONITA SPRINGS, FL 33923 (813) 947-1144

SPANISH WELLS PHASE THREE A

GRADING, PAVING AND DRAINAGE PLAN

DATE: MARCH, 1990 DRAWING NUMBER 5 OF 17

920701-5