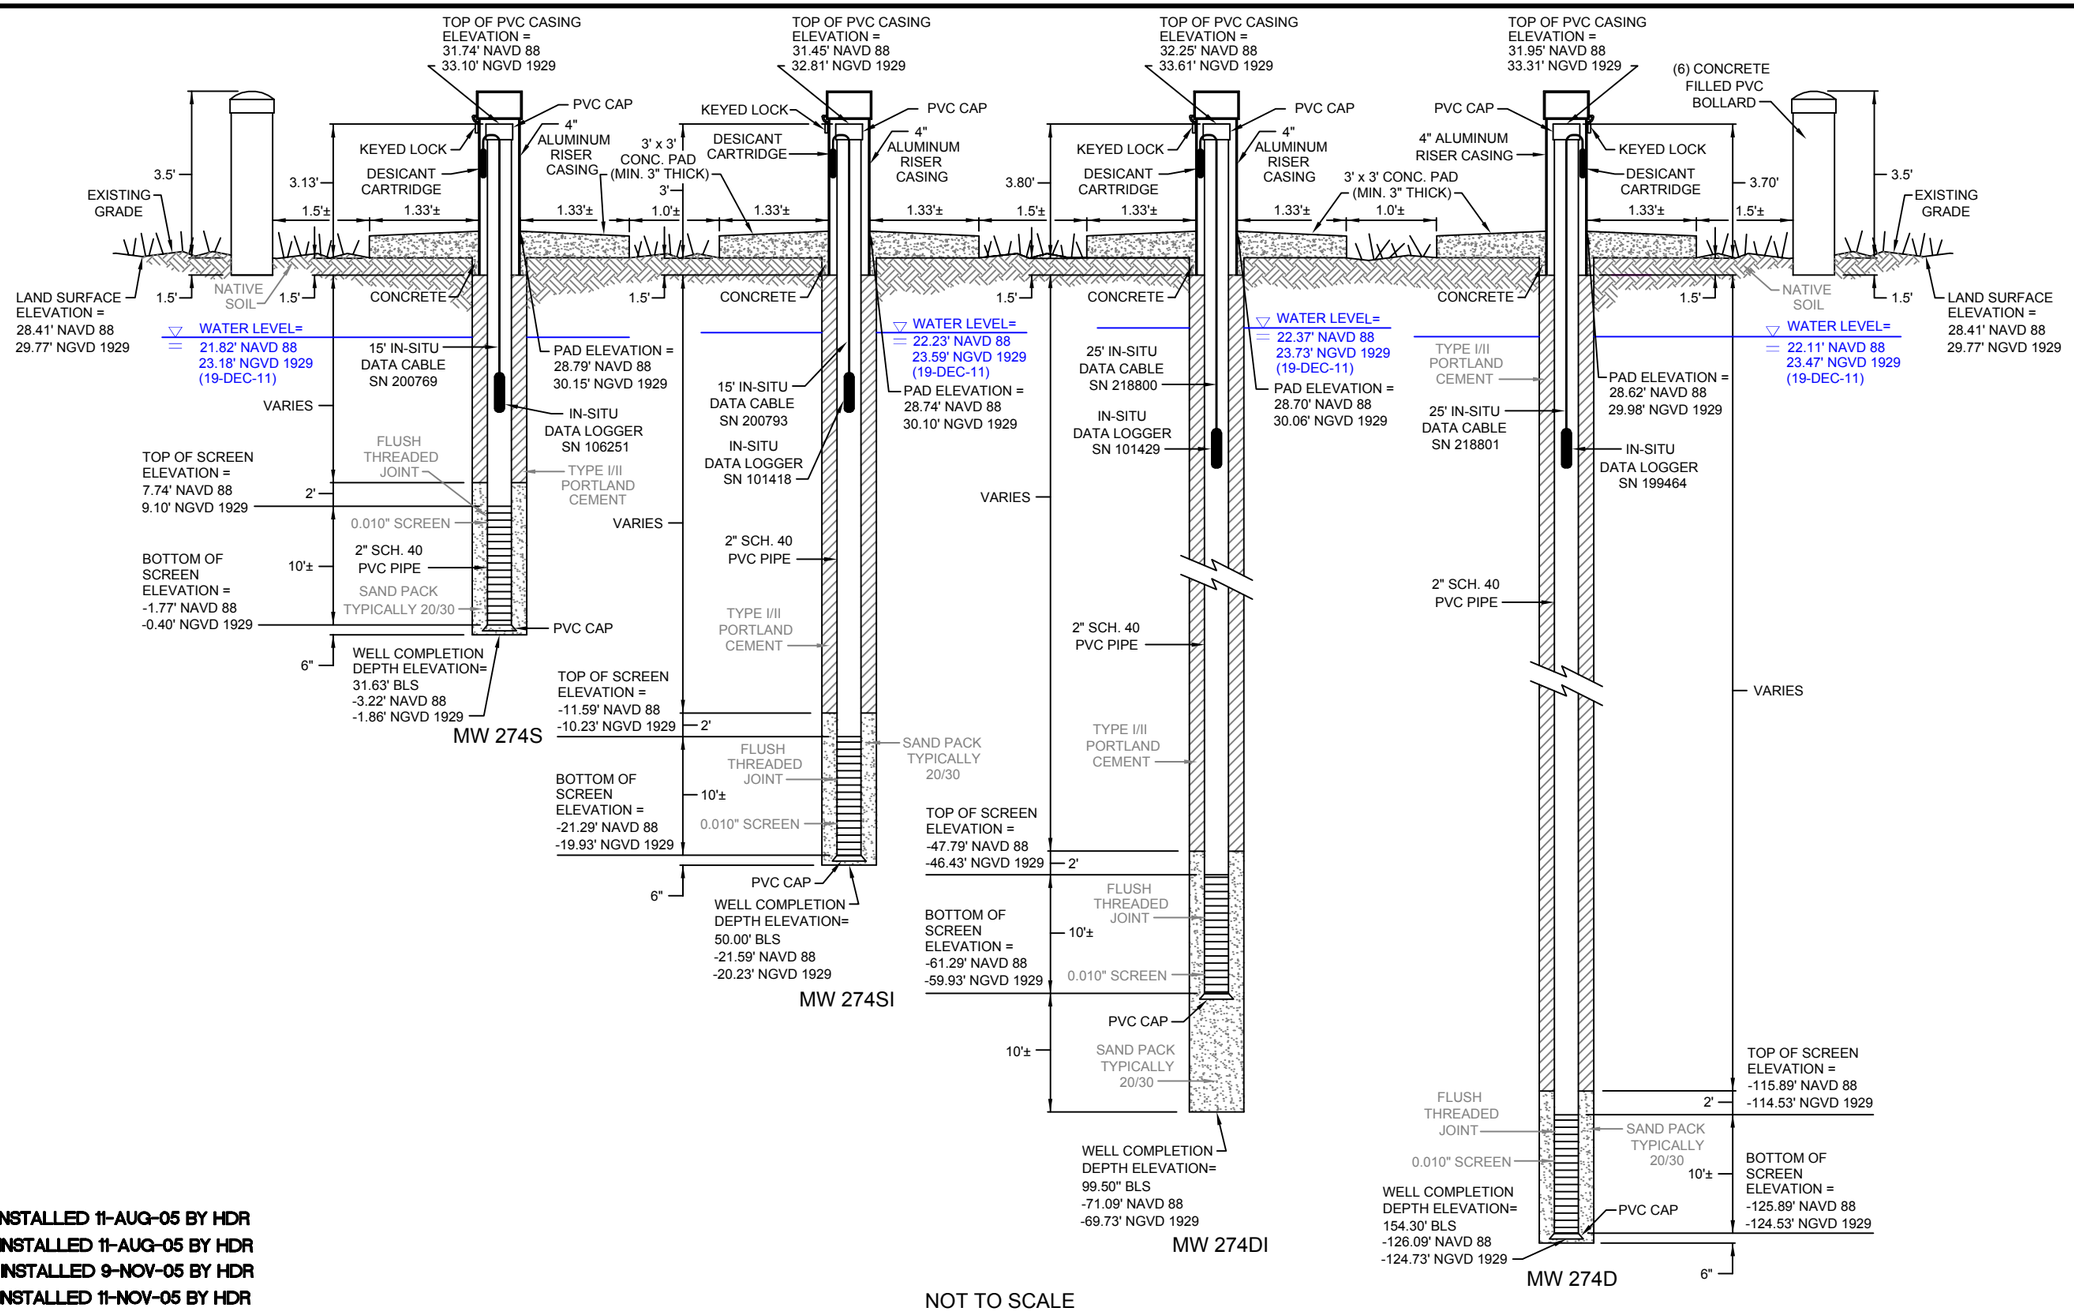

MW 274S INSTALLED 11-AUG-05 BY HDR
MW 274SI INSTALLED 11-AUG-05 BY HDR
MW 274DI INSTALLED 9-NOV-05 BY HDR
WM 274D INSTALLED 11-NOV-05 BY HDR

CDM Smith

Figure 3-6
Well Construction Detail
Old Well ID: MW 274S, MW 274SI, MW 274DI & MW 274D
DBHYDRO ID: C44B2A1, C44B2A2, C44B2A3 & C44B2A4