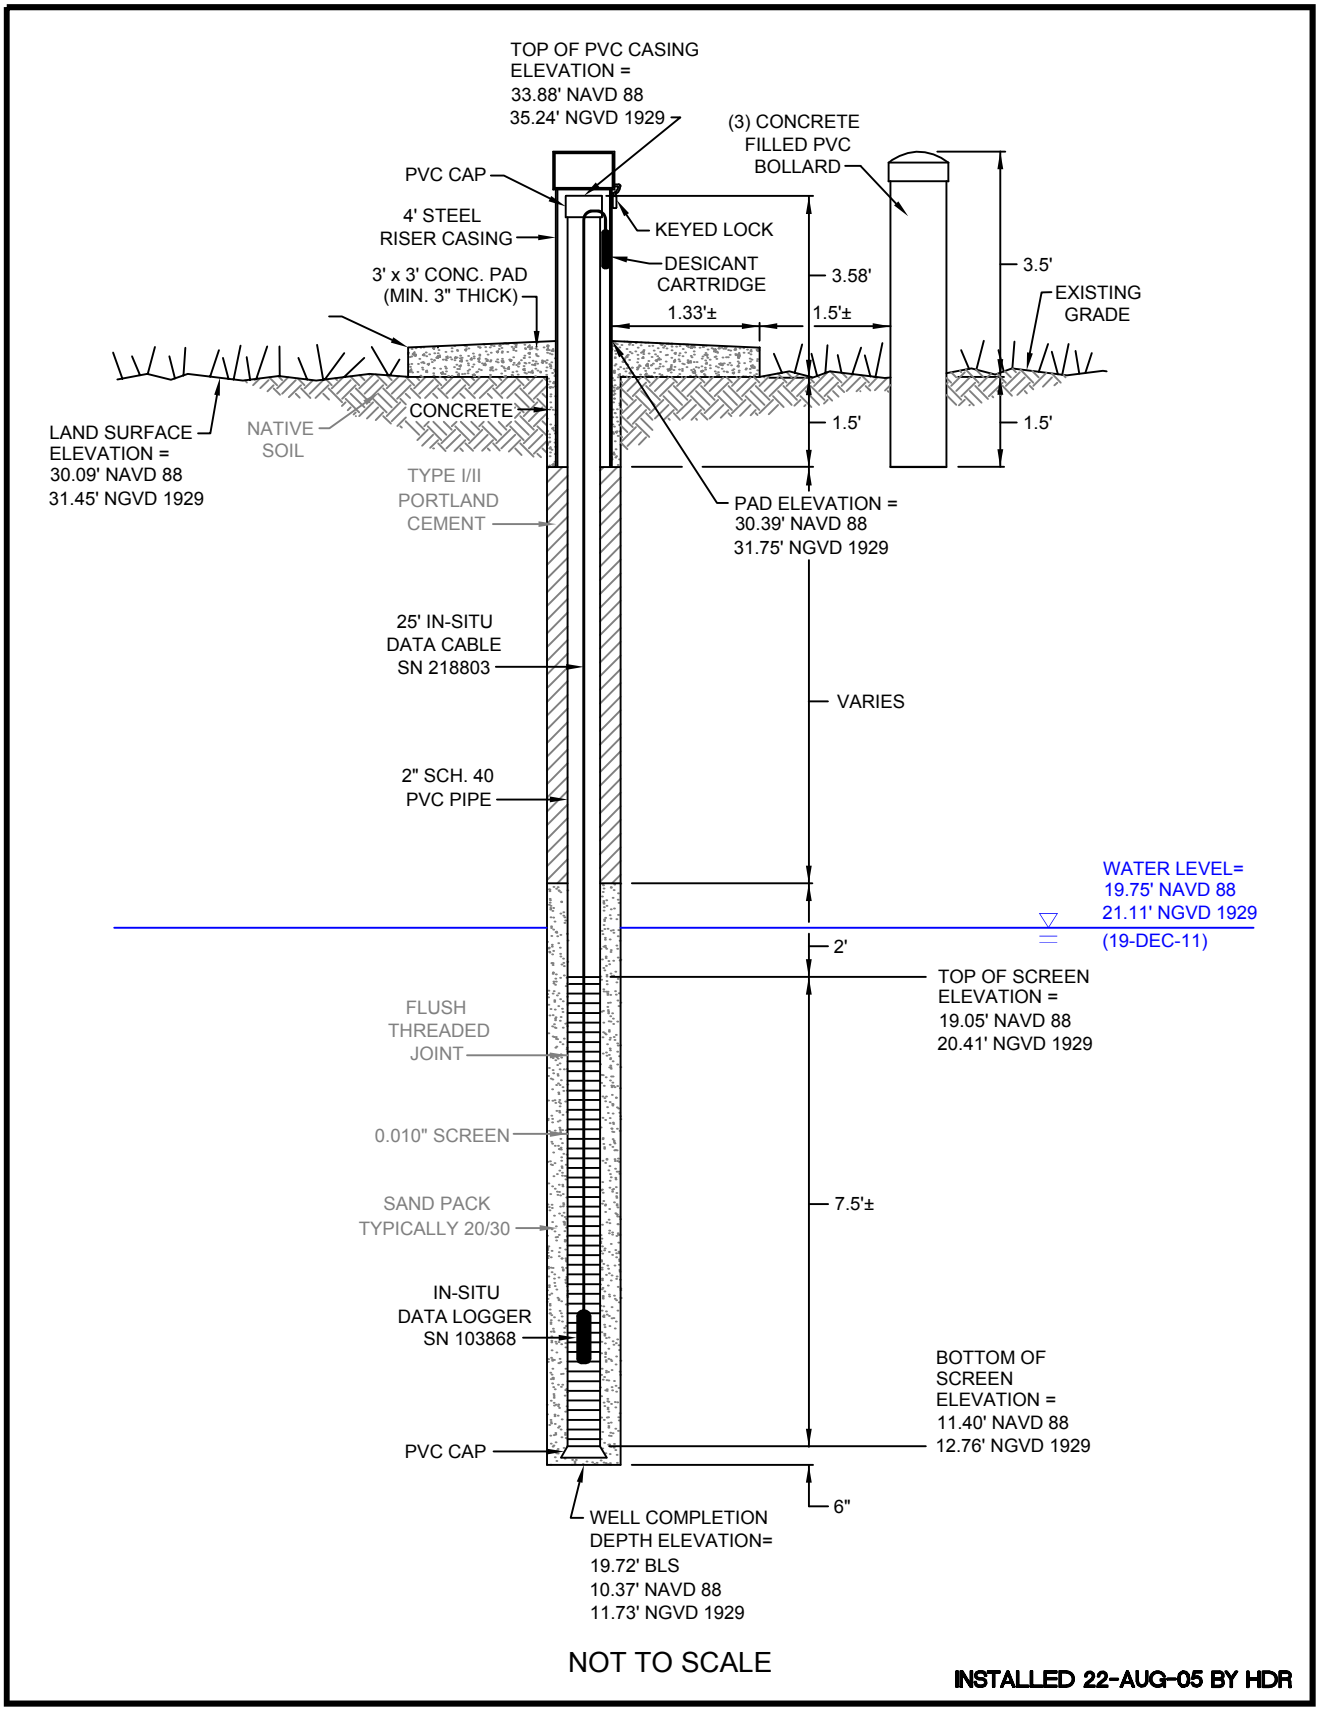

CDM Smith

Figure 3-5
Well Construction Detail
Old Well ID: MW 350S
DBHYDRO ID: C44B3A1