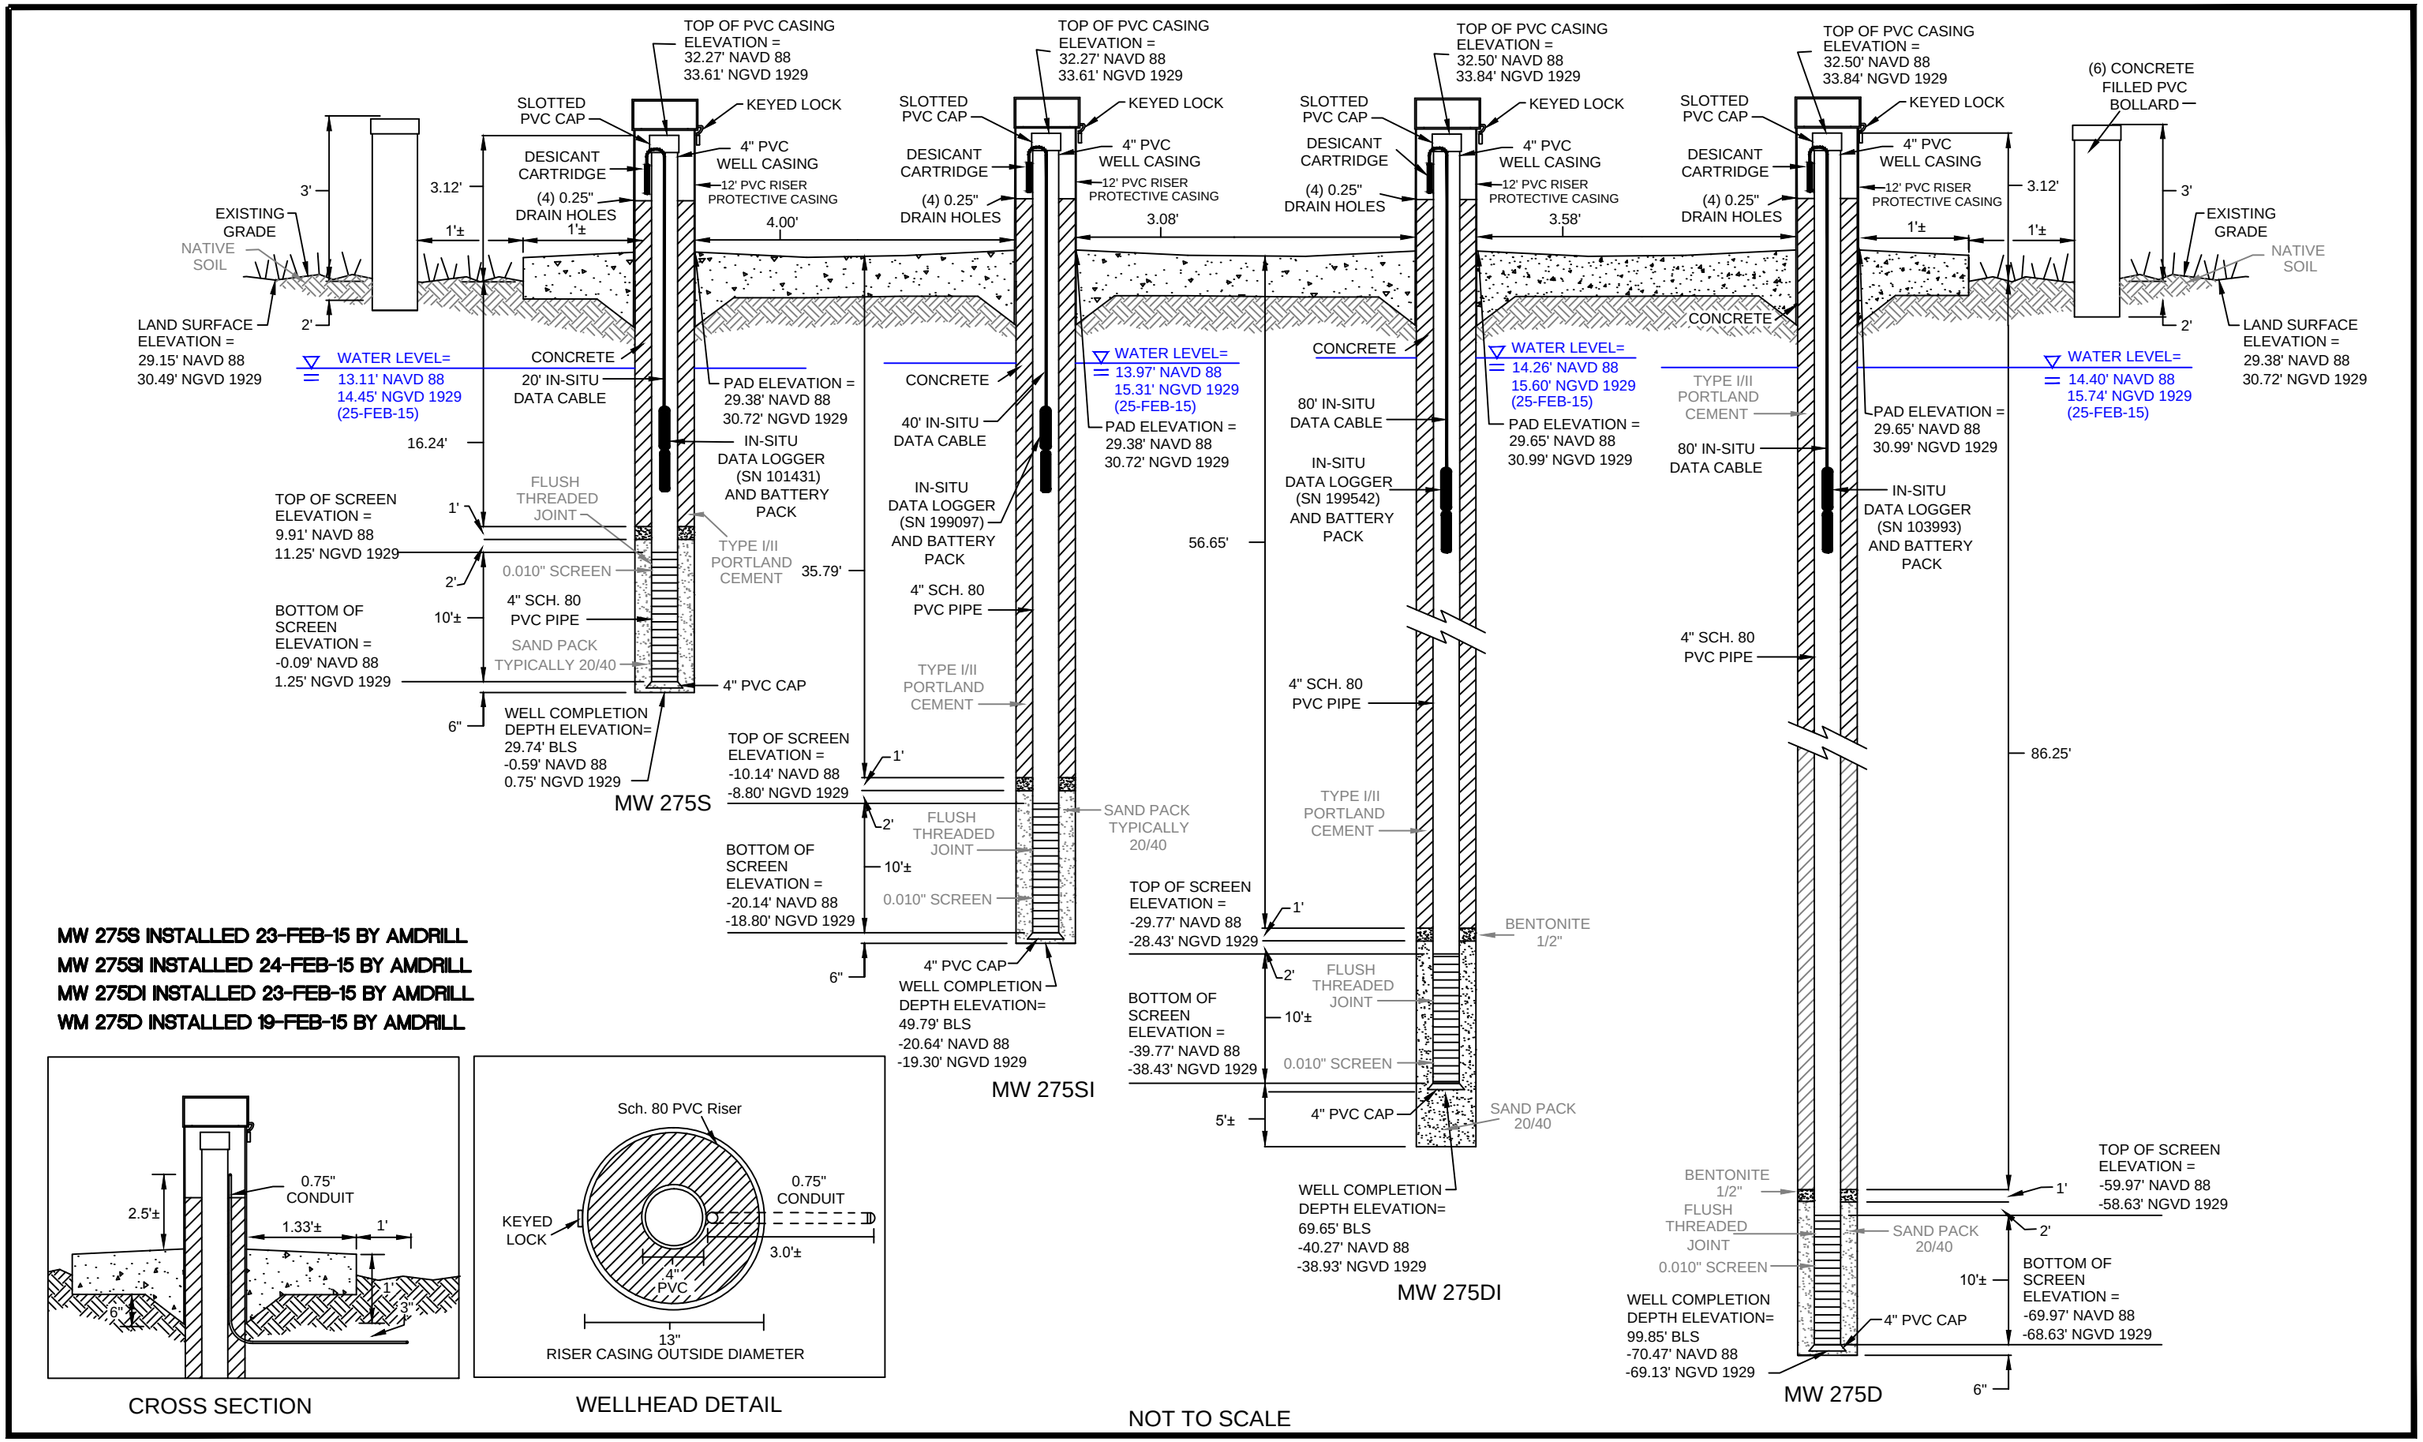

CDM Smith

Figure 2-6
Well Construction Detail
Old Well ID: MW-275S, MW-275SI, MW-275DI, MW-275D
DBHYDRO ID: C44B5A1R, C44B5A2R, C44B5A3R, C44B5A4R