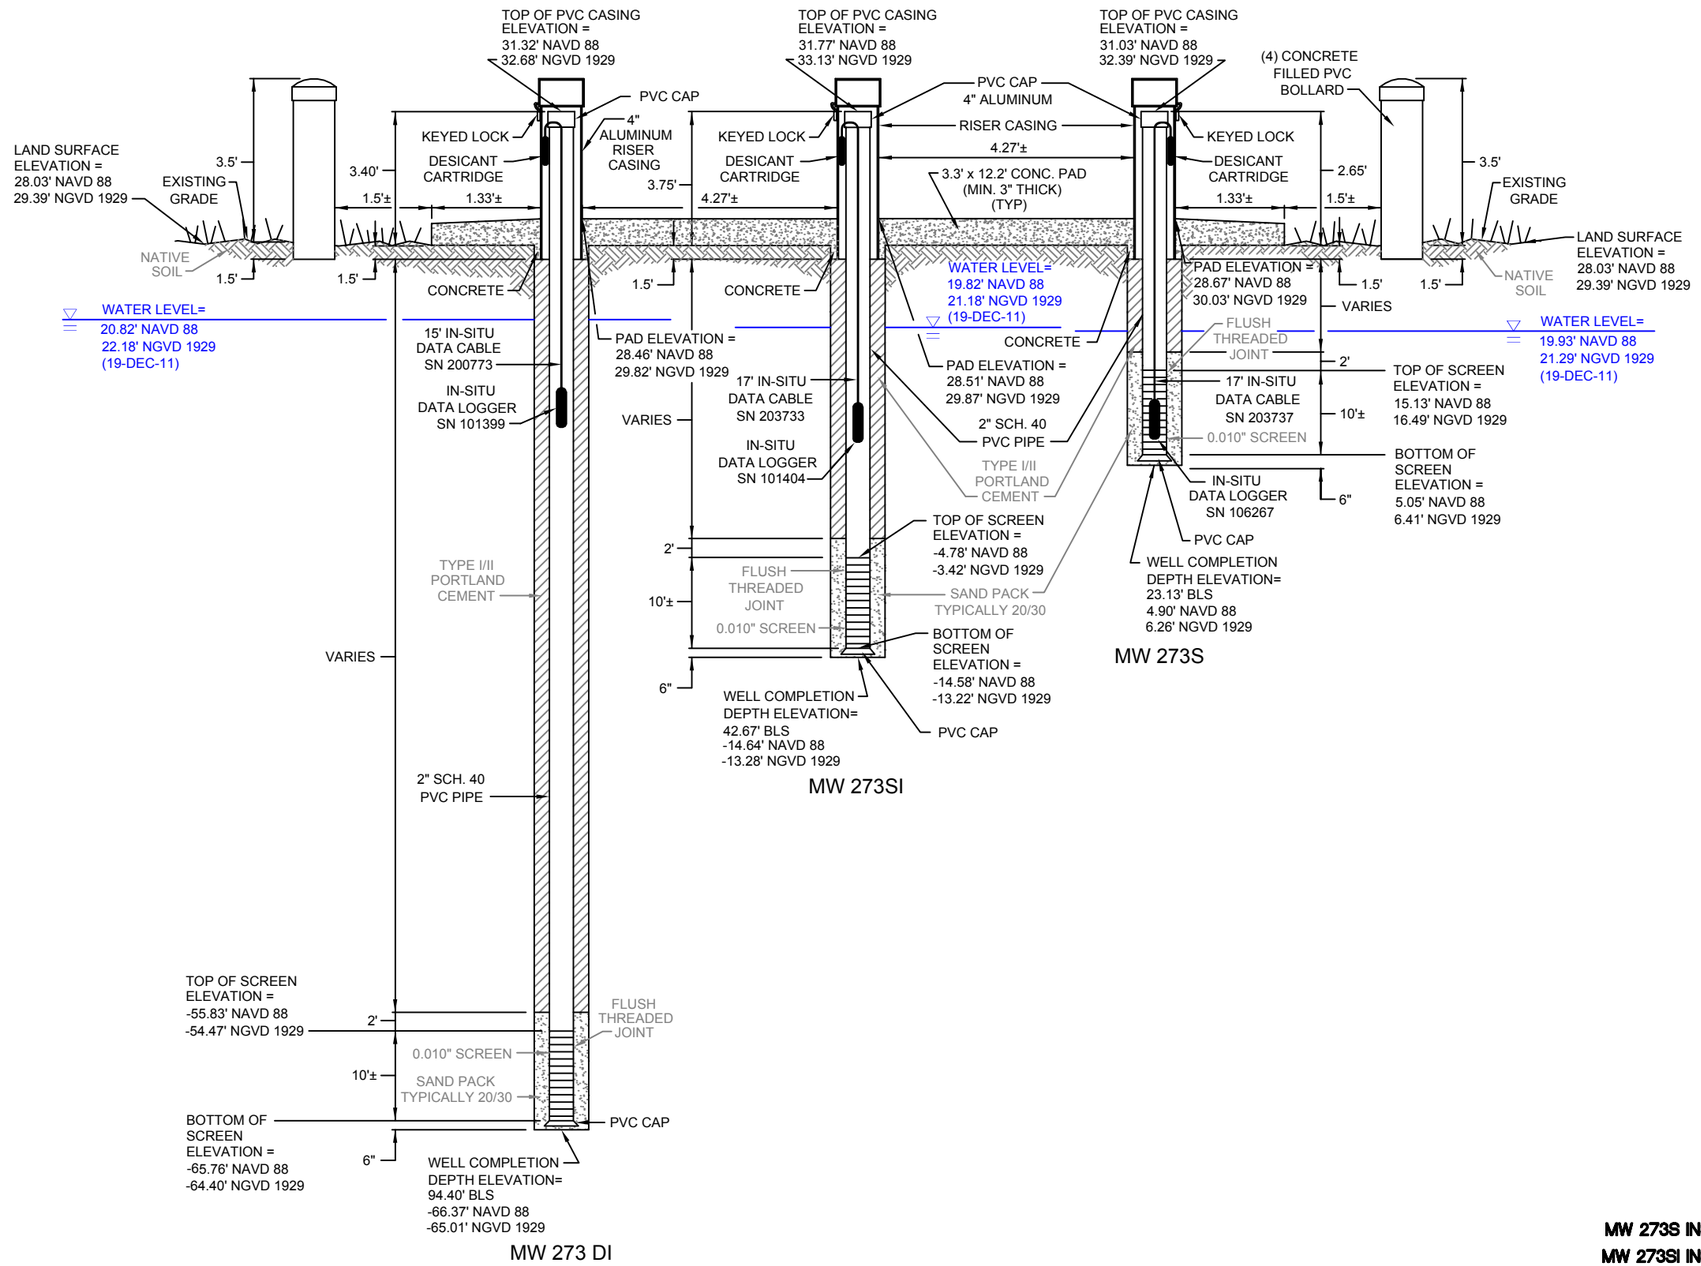

NOT TO SCALE

MW 273S INSTALLED 3-AUG-05 BY HDR
MW 273SI INSTALLED 4-AUG-05 BY HDR
MW 273DI INSTALLED 3-NOV-05 BY HDR

CDM Smith

Figure 3-10
Well Construction Detail
Old Well ID: MW 273S, MW 273SI & MW 273DI
DBHYDRO ID: C44B8A1, C44B8A2 & C44B8A3