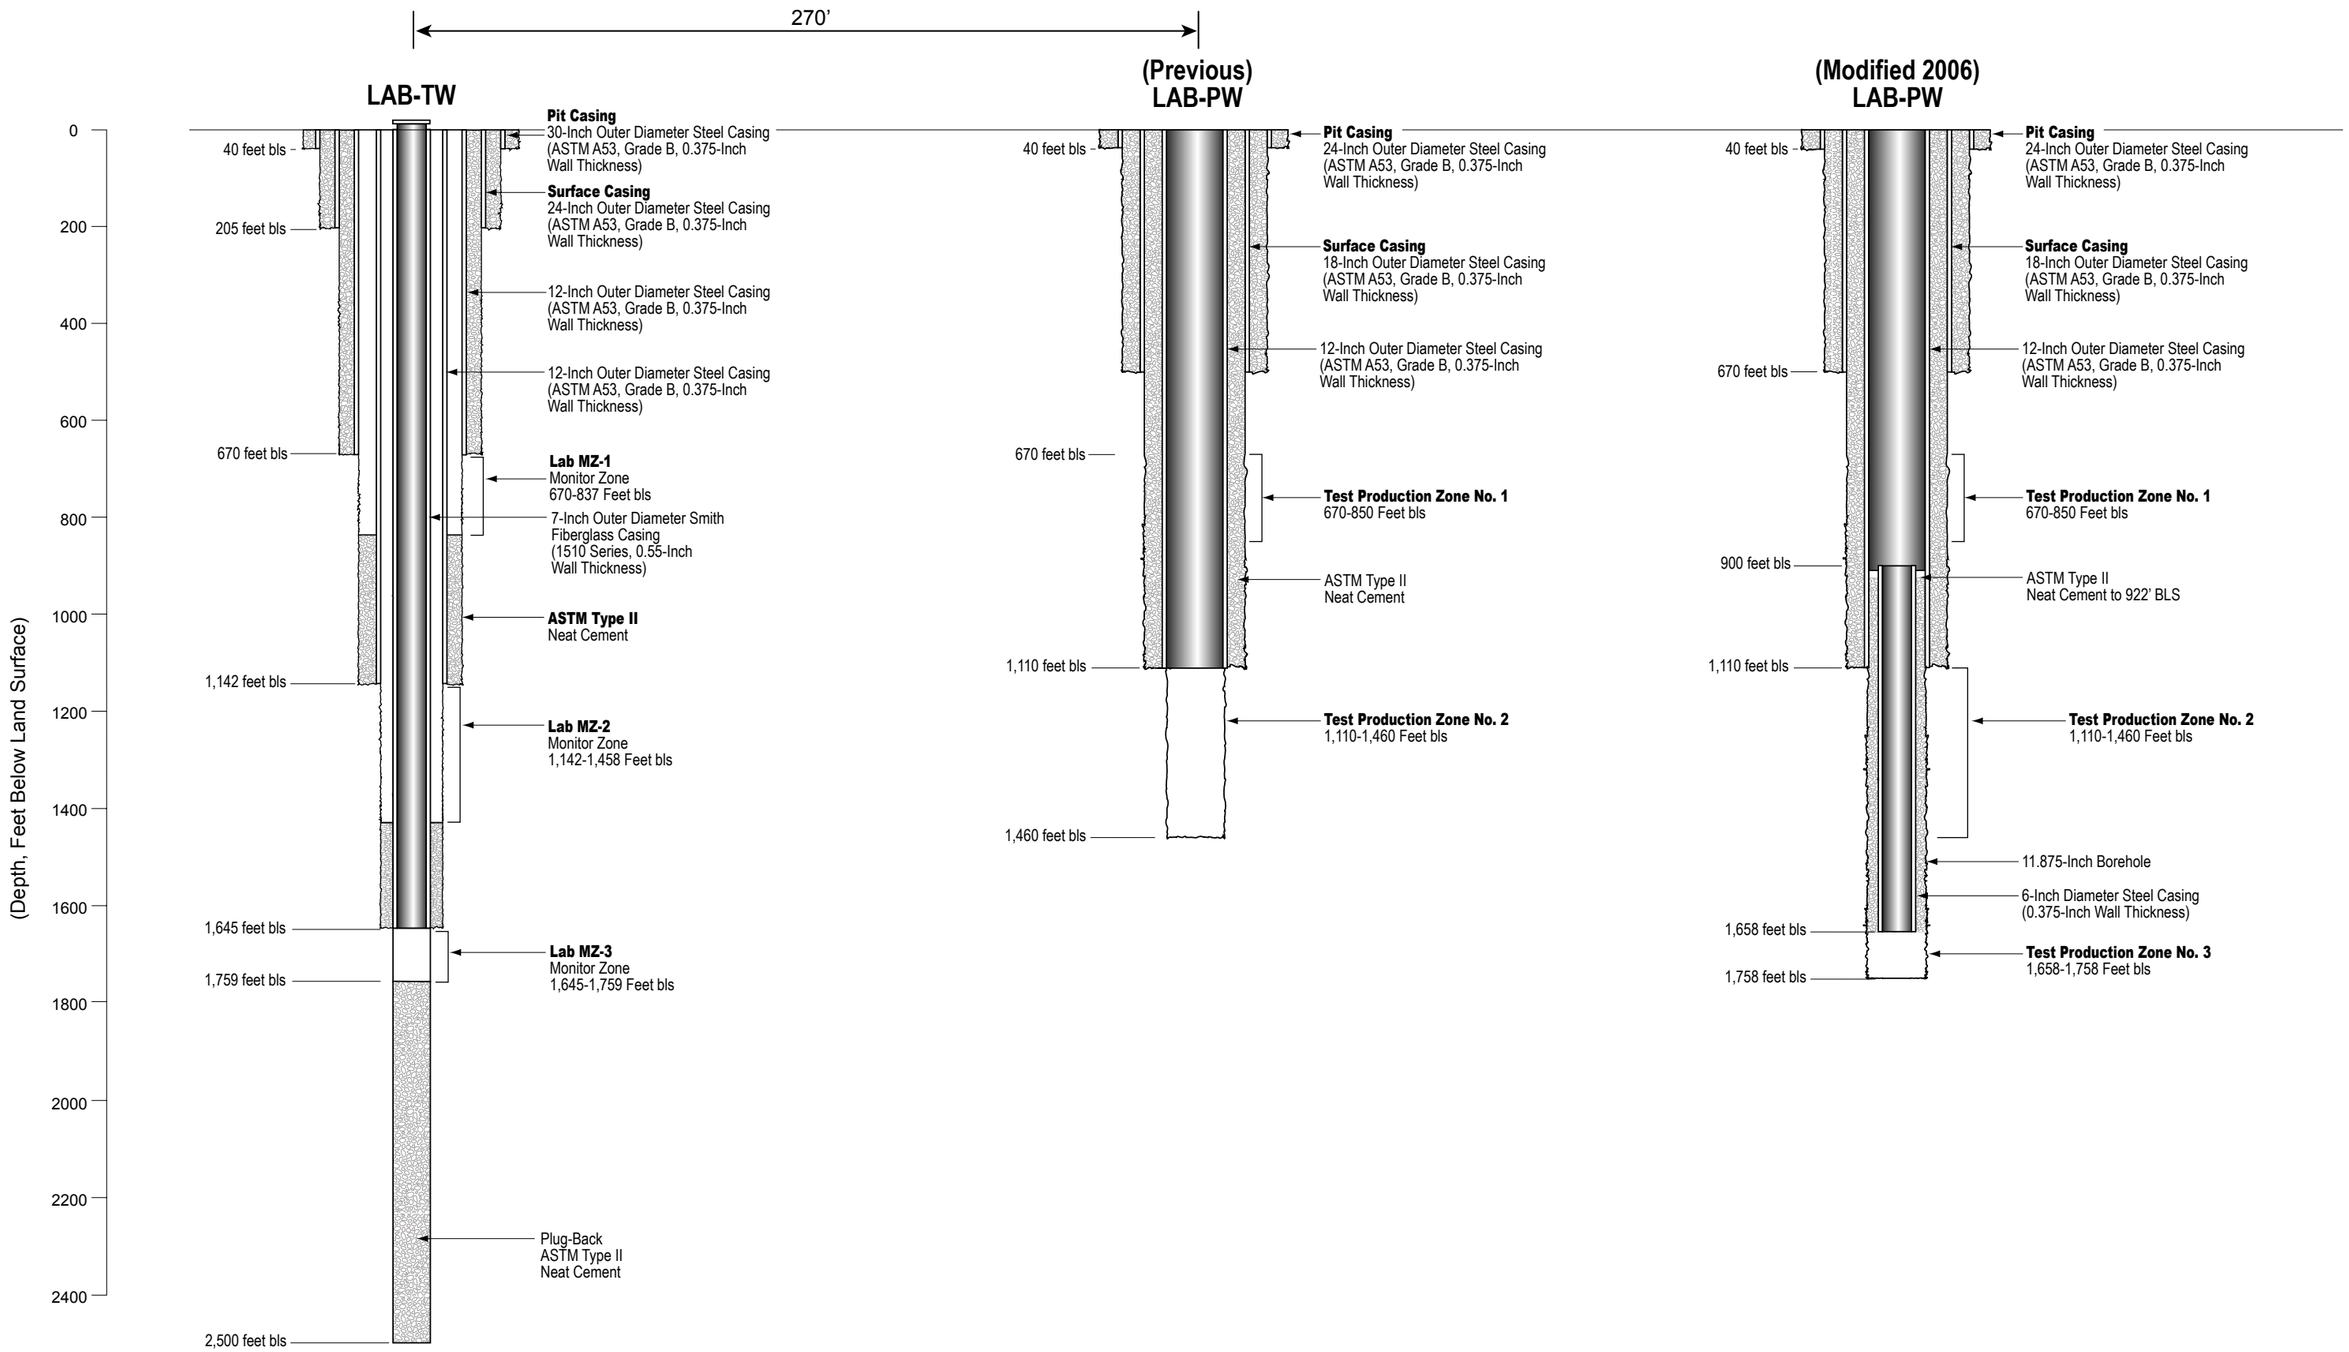

(Source: Modified from SFWMD, 2003)

FIGURE 3-1
LaBelle ASR Site Wells Modification Construction Details
Engineering Report for the Modification and Testing of ASR Test Well LAB-PW