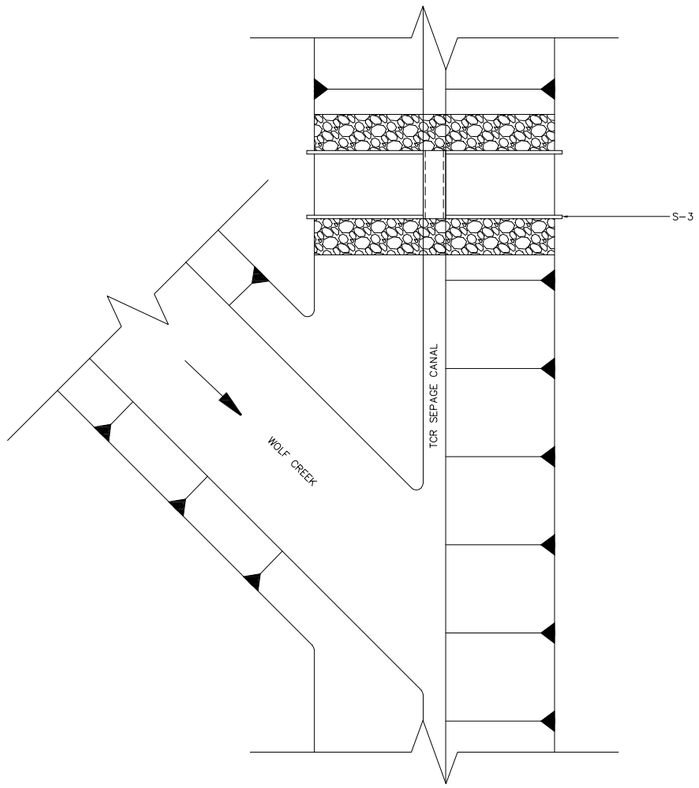

LOCATION PLAN
SCALE: 1" = 30'

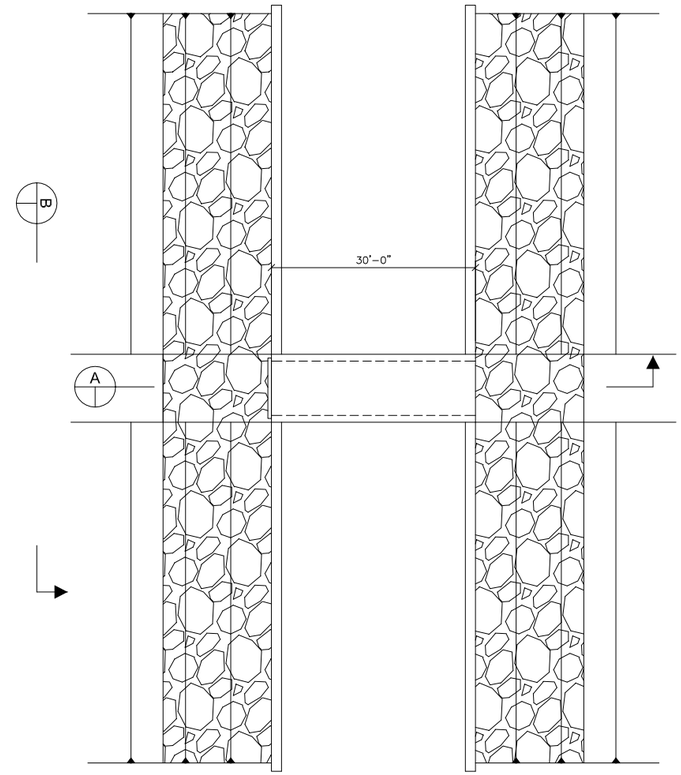

PLAN
SCALE: 1" = 10'

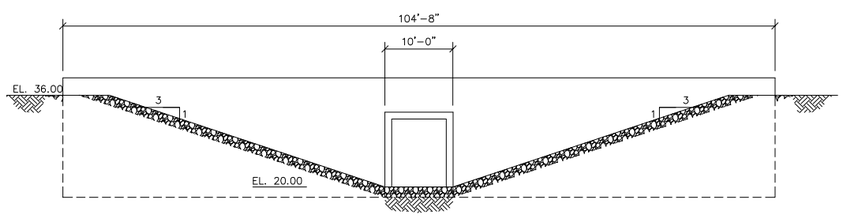

NOTE: GATE NOT SHOWN FOR CLARITY

SECTION B
SCALE: 1" = 10'

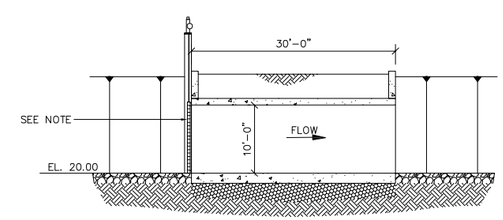

SECTION A
SCALE: 1" = 10'

NOTE:
ONE SLIDEGATE WITH 12"ø OPENING TO PASS TAYLOR CREEK MINIMUM FLOWS.

CDM
Camp Dresser & McKee.
1601 Belvedere Road, Suite 211 South
West Palm Beach, FL 33406
Tel: (561) 689-3336
FL COA No. EB-0000020

consulting • engineering • construction • operations

R.C.T. ENGINEERING, INC.
CONSULTING ENGINEERS - PROGRAM MANAGERS
701 Northpoint Parkway, Suite 310, West Palm Beach, FL 33407
TEL: 561-697-7591 FAX: 561-697-7593 www.rctengineering.com

ENGINEER OF RECORD:
FL. ENGINEERING CERTIFICATE NO.:
DATE:

DATE	DRAWN	REV.#	REVISION DESCRIPTION

ENGINEER: WBK
DRAWN: JWJ
CHECKED: RMC
DATE: OCTOBER 2006
SCALE:

SOUTH FLORIDA WATER MANAGEMENT DISTRICT
PHONE: 561-686-8800
3301 GUN CLUB ROAD
WEST PALM BEACH, FLORIDA 33406

LOFT PROJECT
GATED CULVERT TCR-S3
PLAN AND SECTIONS

CONTRACT NO.
PROJECT ID NO.
SHEET
FIG 15-3

L:\PB05117 Lake Okeechobee Reservoir\CAD\Design\CAD\PRELIMINARY\REVISED SUBMITTAL\S-DWGS.dwg – Wednesday, October 25, 2006 4:57:06 PM