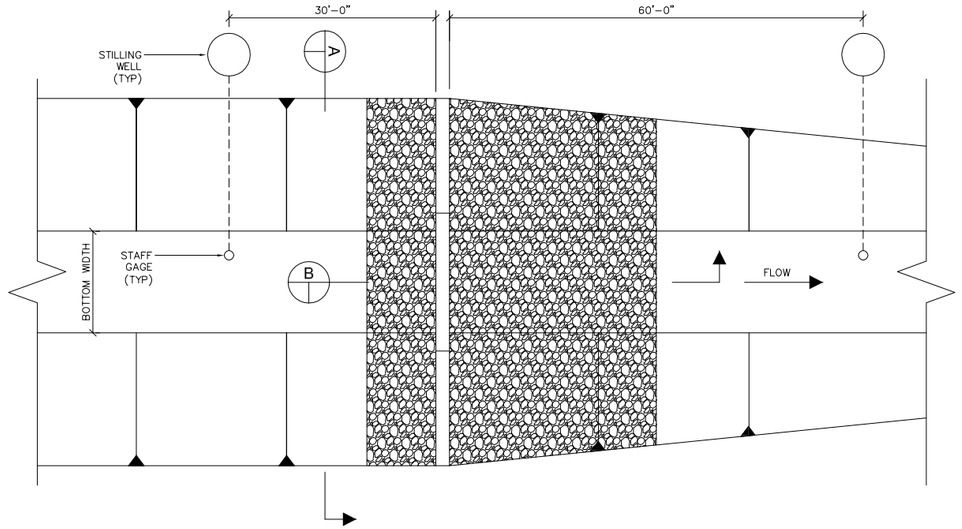

PLAN
SCALE: 1" = 10'

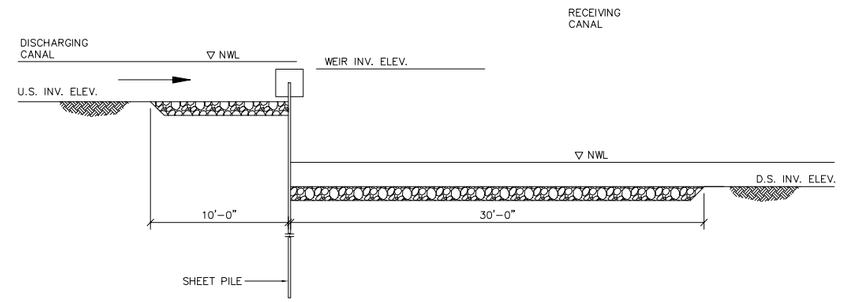

SECTION B
SCALE: 1" = 5'

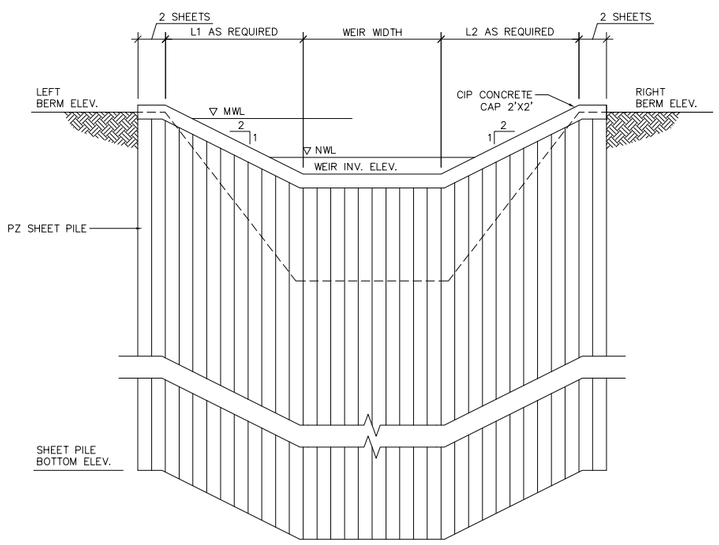

SECTION A
SCALE: 1" = 10'

CANAL		STRUCTURE	WEIR WIDTH	WEIR INV. ELEV.	LEFT BERM ELEV.	RIGHT BERM ELEV.	DISCHARGE CANAL	RECEIVING CANAL
U.S. INV.	D.S. INV.							
20	20	TCR-S5	20	28	34	34	NORTH SEPAGE CANAL	NORTH SEPAGE CANAL
20	20	TCR-S6	30	28	33	33	OUTLET CANAL	OUTLET CANAL

CDM
Camp Dresser & McKee,
1601 Belvedere Road, Suite 211 South
West Palm Beach, FL 33406
Tel: (561) 689-3336
FL COA No. EB-0000020

consulting • engineering • construction • operations

R.C.T. ENGINEERING, INC.
CONSULTING ENGINEERS • PROGRAM MANAGERS

ENGINEER OF RECORD: PLAN AND SECTIONS
FL ENGINEERING CERTIFICATE NO.:
DATE:

DATE	DRAWN	REV.#	REVISION DESCRIPTION

ENGINEER: WBK
DRAWN: JWJ
CHECKED: RMC
DATE: OCTOBER 2006
SCALE:

SOUTH FLORIDA WATER MANAGEMENT DISTRICT
PHONE: 561-686-8800
3301 GUN CLUB ROAD
WEST PALM BEACH, FLORIDA 33406

LOFT PROJECT
WEIR CONTROL STRUCTURES
TCR-S5 AND TCR-S6
PLAN AND SECTIONS

CONTRACT NO.
PROJECT ID NO.
SHEET
FIG 15-5

L:\PB05117 Lake Okeechobee Reservoir\CAD\Design\CAD\PRELIMINARY\REVISED SUBMITTAL\S-DWGS.dwg - Wednesday, October 25, 2006 11:33:39 AM