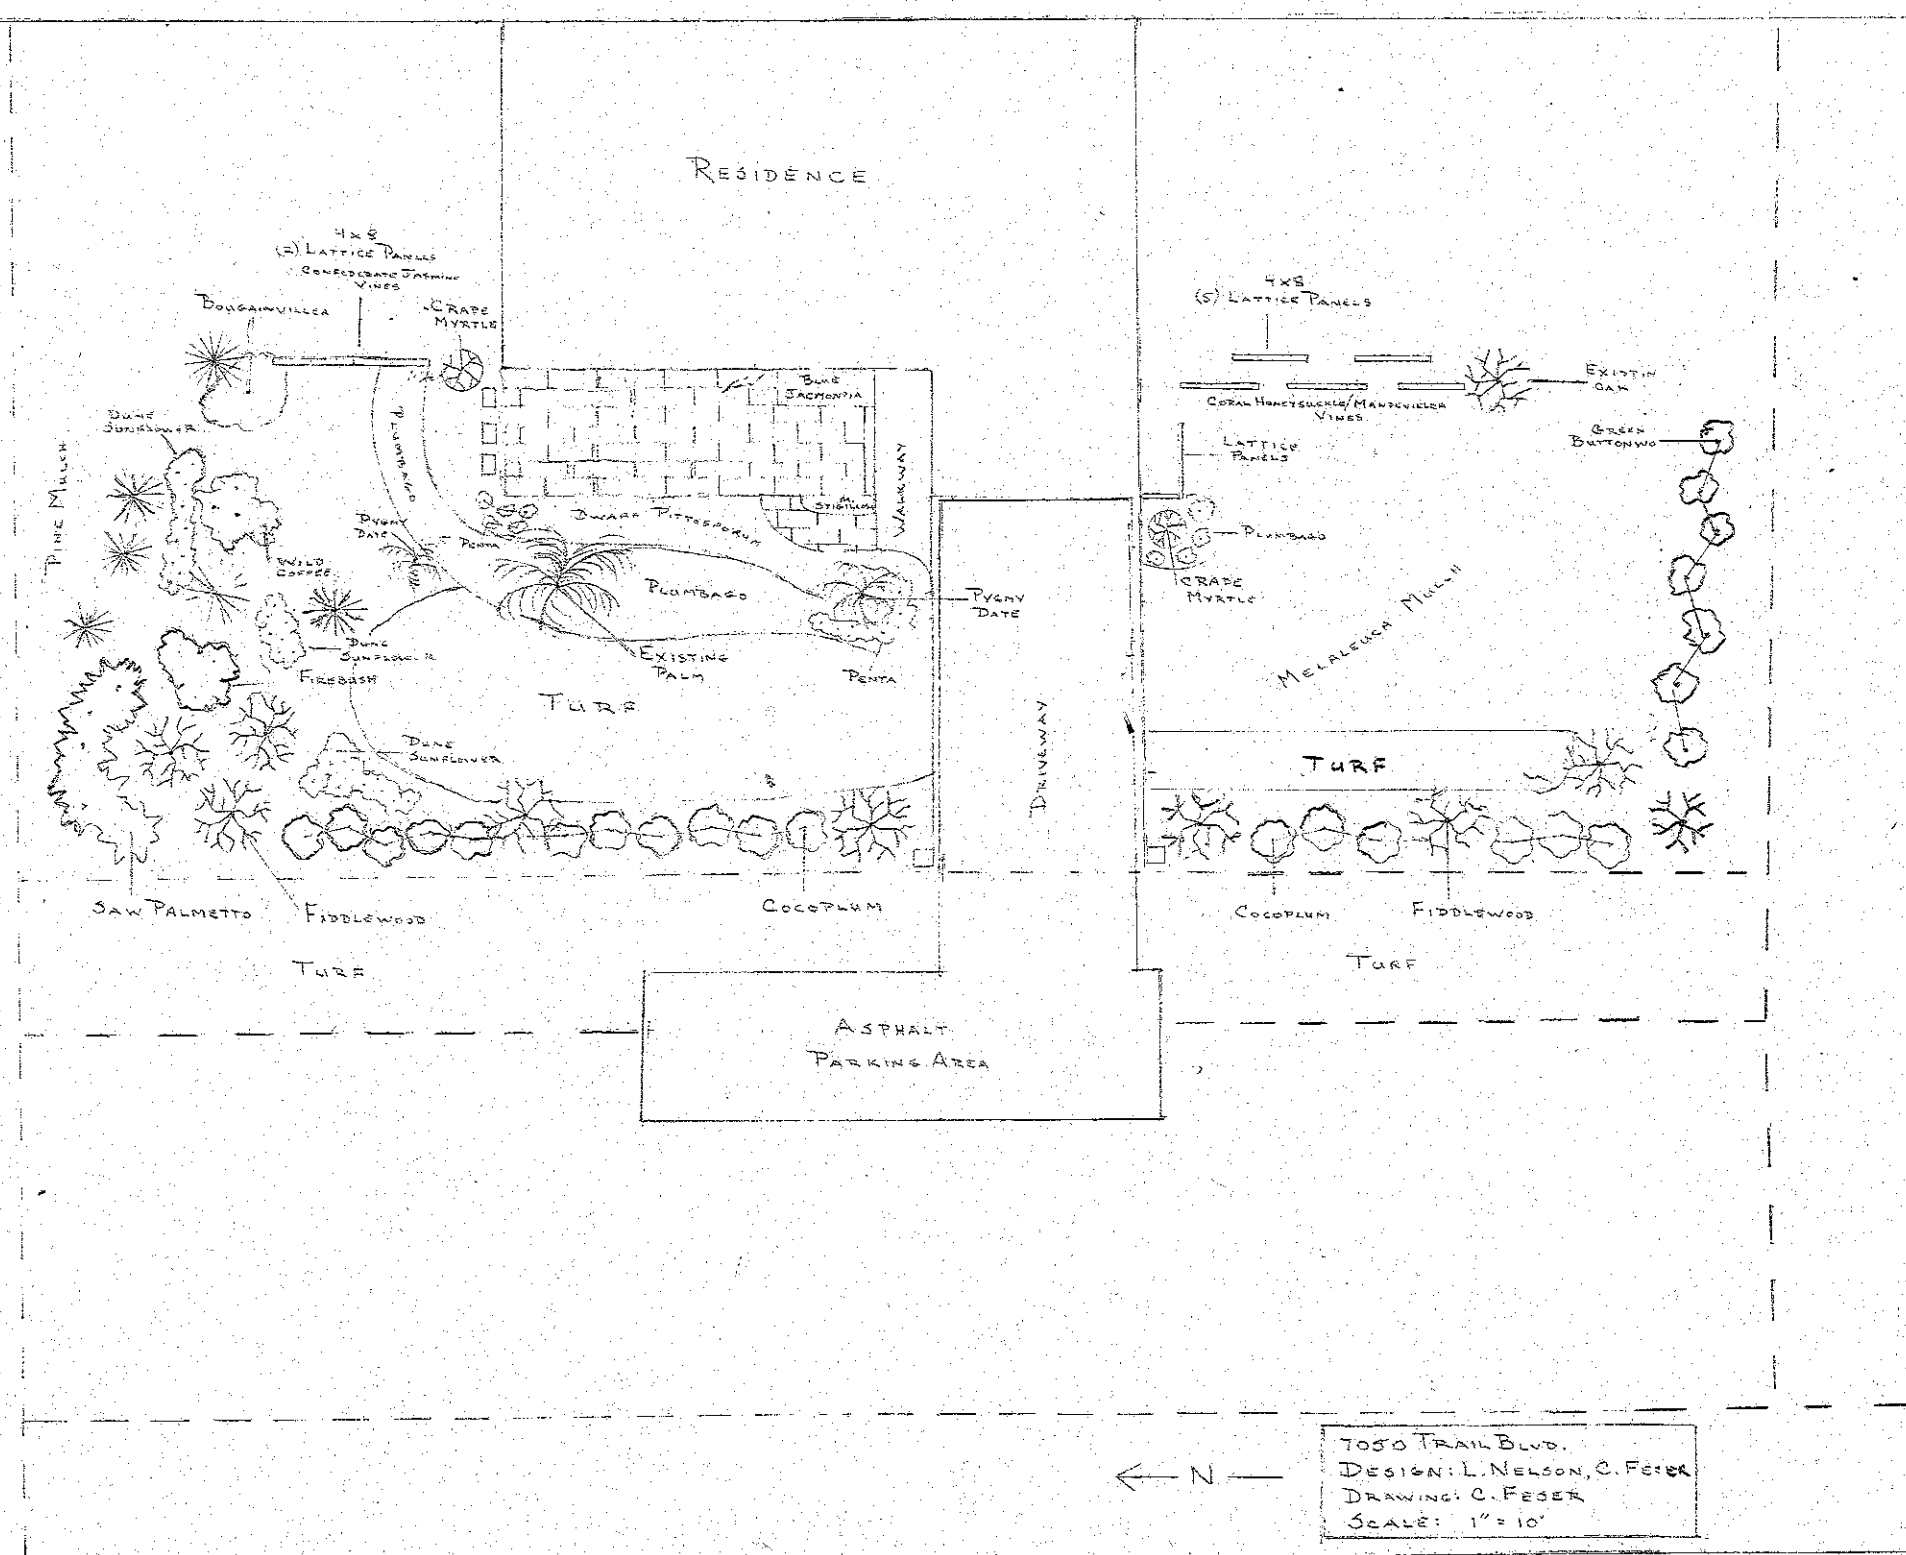

RESIDENCE
4x8
(2) LATTICE PANELS
CONFEDERATE JASMINE VINES
BOUGAINVILLEA
CRAPE MYRTLE
DUNE SUNFLOWER
PINE MULCH
PLUMBAGO
BLUE JACMONDIA
WALKWAY
DWARF PITTOSPORUM
PYGMY DATE
PENTA
WILD COFFEE
PLUMBAGO
PYGMY DATE
DUNE SUNFLOWER
FIREBUSH
EXISTING PALM
PENTA
TURF
DUNE SUNFLOWER
DRIVEWAY
SAW PALMETTO
FIDDLEWOOD
COCOPLUM
TURF
ASPHALT PARKING AREA
4x8
(5) LATTICE PANELS
CORAL HONEYSUCKLE/MANDEVILLER VINES
EXISTIN OAK
LATTICE PANELS
GREEN BUTTONWO
PLUMBAGO
CRAPE MYRTLE
MELALEUCA MULCH
TURF
COCOPLUM
FIDDLEWOOD
TURF
N
7050 TRAIL BLVD.
DESIGN: L. NELSON, C. FESER
DRAWING: C. FESER
SCALE: 1" = 10'