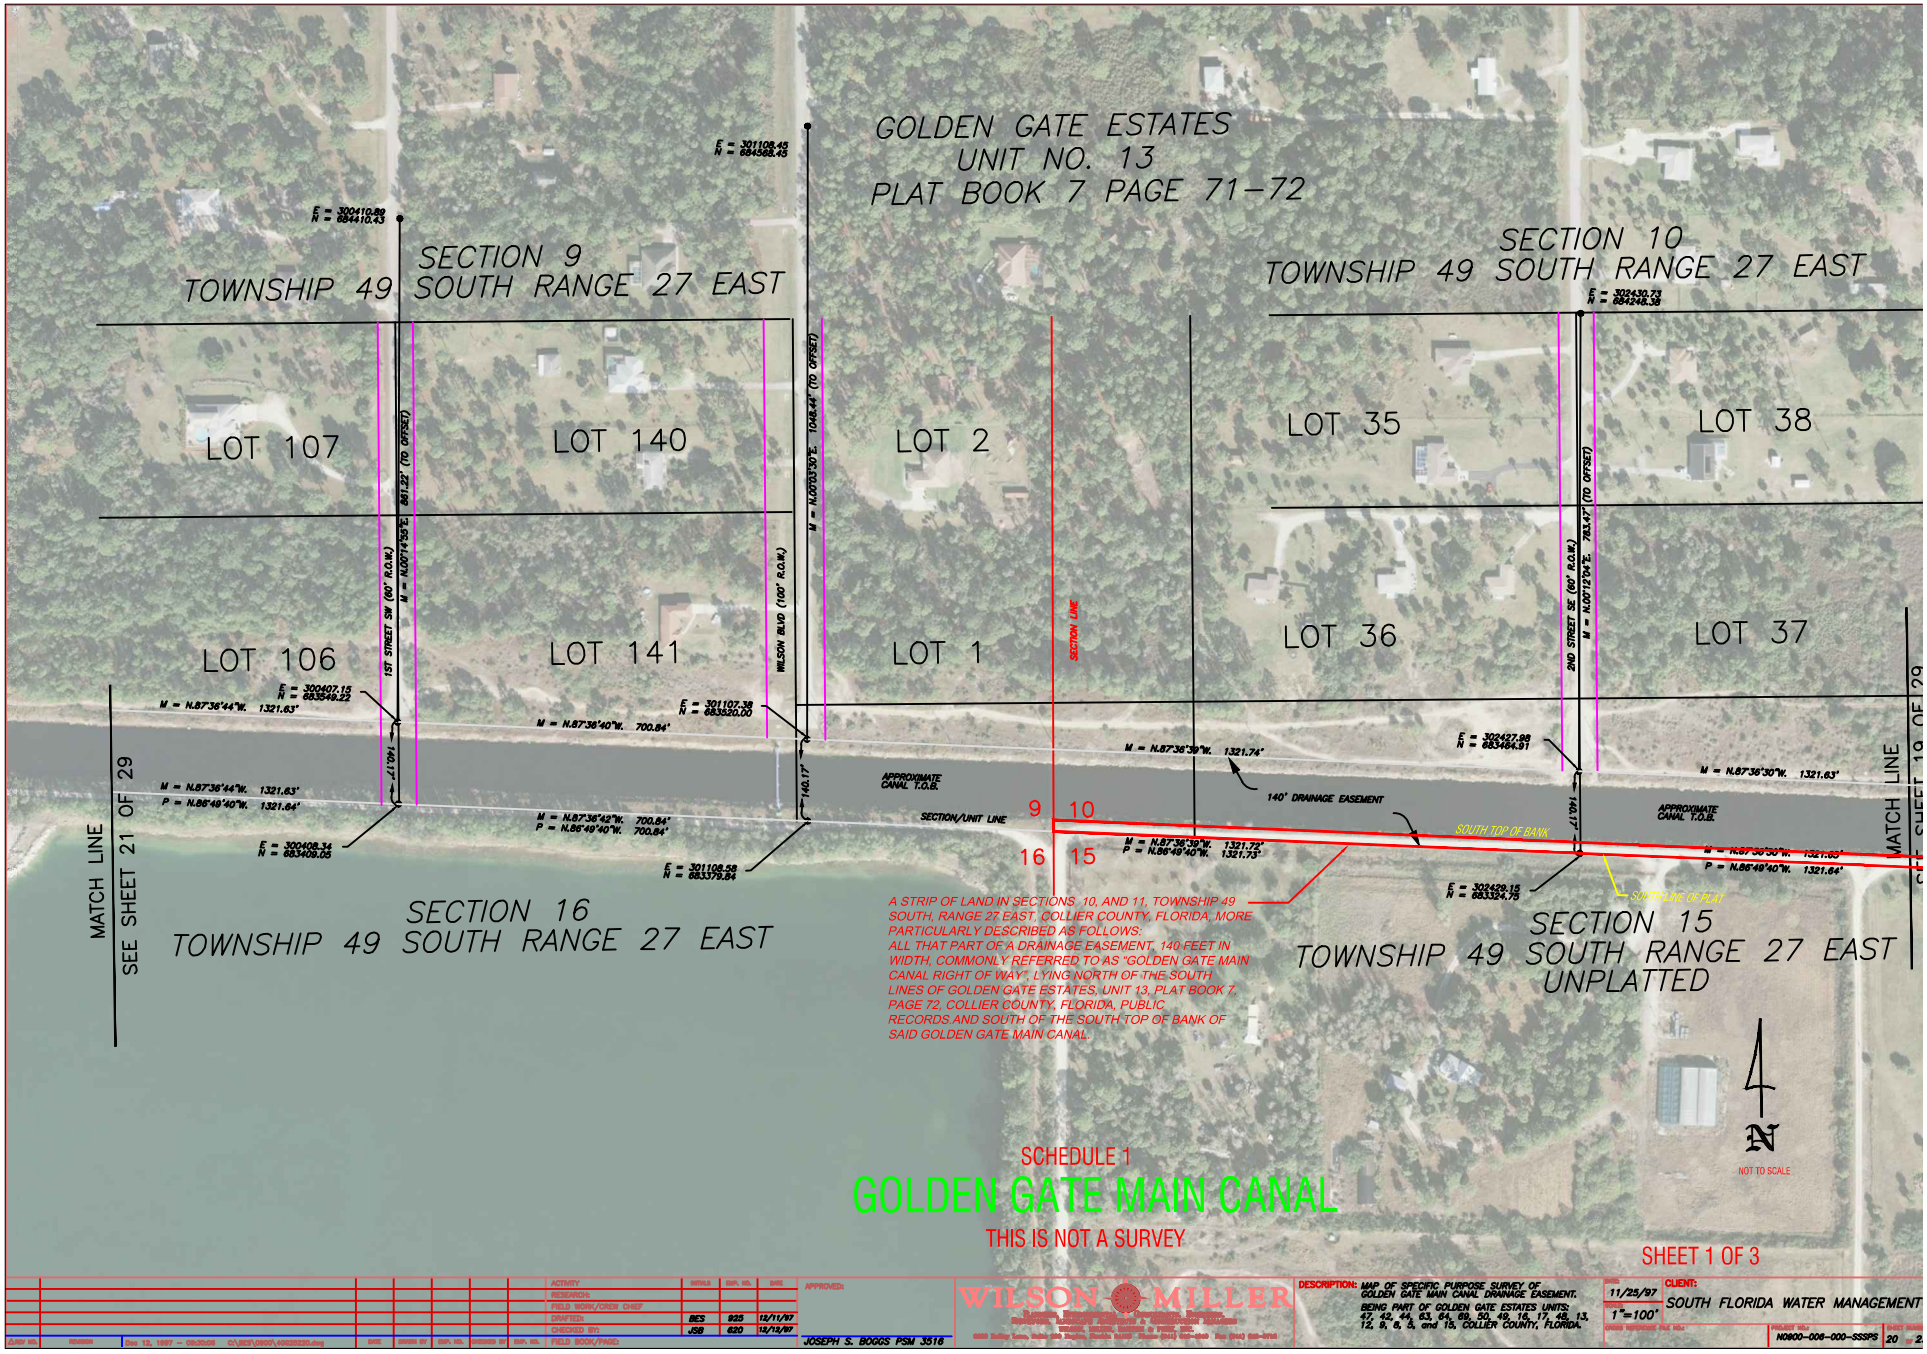
GOLDEN GATE ESTATES
UNIT NO. 13
PLAT BOOK 7 PAGE 71-72
SECTION 9
TOWNSHIP 49 SOUTH RANGE 27 EAST
SECTION 10
TOWNSHIP 49 SOUTH RANGE 27 EAST
LOT 107
LOT 140
LOT 2
LOT 35
LOT 38
LOT 106
LOT 141
LOT 1
LOT 36
LOT 37
1ST STREET SW (80' R.O.W.)
WILSON BLVD (100' R.O.W.)
SECTION LINE
2ND STREET SE (80' R.O.W.)
APPROXIMATE CANAL T.O.B.
140' DRAINAGE EASEMENT
SOUTH TOP OF BANK
SOUTH LINE OF PLAT
SECTION/UNIT LINE
MATCH LINE
SEE SHEET 21 OF 29
MATCH LINE
SEE SHEET 29
SECTION 16
TOWNSHIP 49 SOUTH RANGE 27 EAST
SECTION 15
TOWNSHIP 49 SOUTH RANGE 27 EAST
UNPLATTED
A STRIP OF LAND IN SECTIONS 10, AND 11, TOWNSHIP 49 SOUTH, RANGE 27 EAST, COLLIER COUNTY, FLORIDA, MORE PARTICULARLY DESCRIBED AS FOLLOWS:
ALL THAT PART OF A DRAINAGE EASEMENT, 140 FEET IN WIDTH, COMMONLY REFERRED TO AS "GOLDEN GATE MAIN CANAL RIGHT OF WAY", LYING NORTH OF THE SOUTH LINES OF GOLDEN GATE ESTATES, UNIT 13, PLAT BOOK 7, PAGE 72, COLLIER COUNTY, FLORIDA, PUBLIC RECORDS AND SOUTH OF THE SOUTH TOP OF BANK OF SAID GOLDEN GATE MAIN CANAL.
SCHEDULE 1
GOLDEN GATE MAIN CANAL
THIS IS NOT A SURVEY
NOT TO SCALE
SHEET 1 OF 3
WILSON MILLER
JOSEPH S. BOGGS PSM 3516
DESCRIPTION: MAP OF SPECIFIC PURPOSE SURVEY OF GOLDEN GATE MAIN CANAL DRAINAGE EASEMENT.
BEING PART OF GOLDEN GATE ESTATES UNITS: 47, 48, 44, 63, 64, 89, 90, 49, 16, 17, 45, 13, 12, 9, 8, 5, and 15, COLLIER COUNTY, FLORIDA.
11/25/97
1"=100'
CLIENT: SOUTH FLORIDA WATER MANAGEMENT
N0900-008-000-SSSPS

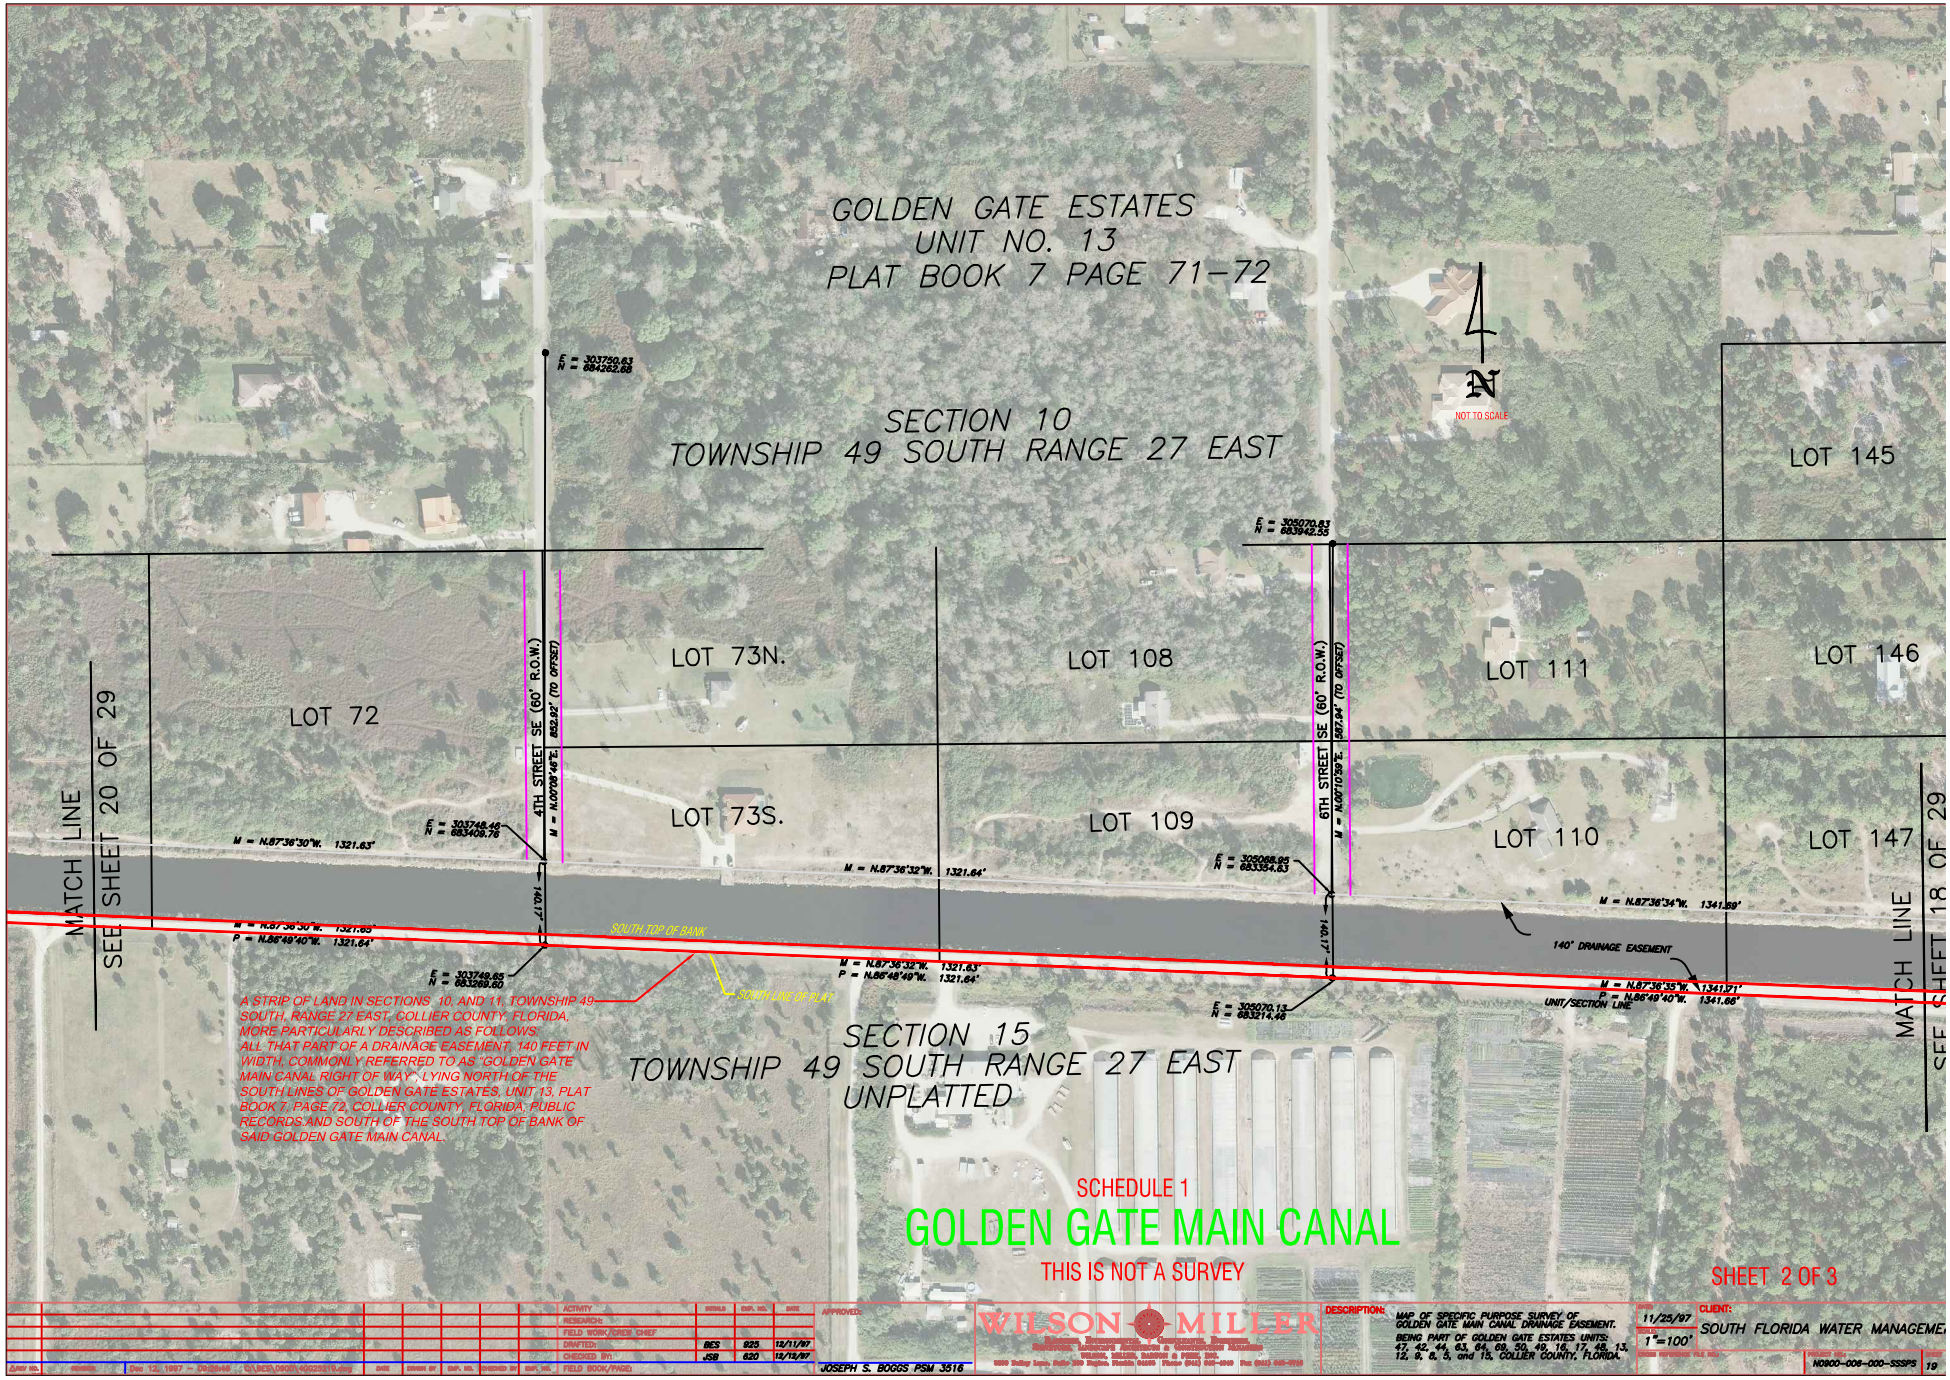
GOLDEN GATE ESTATES
UNIT NO. 13
PLAT BOOK 7 PAGE 71-72
SECTION 10
TOWNSHIP 49 SOUTH RANGE 27 EAST
NOT TO SCALE
LOT 145
LOT 146
LOT 147
LOT 72
LOT 73N.
LOT 73S.
LOT 108
LOT 109
LOT 110
LOT 111
4TH STREET SE (60' R.O.W.)
6TH STREET SE (60' R.O.W.)
MATCH LINE
SEE SHEET 20 OF 29
SEE SHEET 18 OF 29
SOUTH TOP OF BANK
SOUTH LINE OF PLAT
140' DRAINAGE EASEMENT
UNIT/SECTION LINE
SECTION 15
TOWNSHIP 49 SOUTH RANGE 27 EAST
UNPLATTED
A STRIP OF LAND IN SECTIONS 10 AND 11, TOWNSHIP 49 SOUTH, RANGE 27 EAST, COLLIER COUNTY, FLORIDA, MORE PARTICULARLY DESCRIBED AS FOLLOWS:
ALL THAT PART OF A DRAINAGE EASEMENT, 140 FEET IN WIDTH, COMMONLY REFERRED TO AS "GOLDEN GATE MAIN CANAL RIGHT OF WAY", LYING NORTH OF THE SOUTH LINES OF GOLDEN GATE ESTATES, UNIT 13, PLAT BOOK 7, PAGE 72, COLLIER COUNTY, FLORIDA, PUBLIC RECORDS AND SOUTH OF THE SOUTH TOP OF BANK OF SAID GOLDEN GATE MAIN CANAL.
SCHEDULE 1
GOLDEN GATE MAIN CANAL
THIS IS NOT A SURVEY
SHEET 2 OF 3
WILSON MILLER
JOSEPH S. BOGGS PSM 3516
DESCRIPTION: MAP OF SPECIFIC PURPOSE SURVEY OF GOLDEN GATE MAIN CANAL DRAINAGE EASEMENT.
BEING PART OF GOLDEN GATE ESTATES UNITS: 47, 42, 44, 63, 64, 69, 50, 49, 16, 17, 48, 13, 12, 9, 8, 5, and 15, COLLIER COUNTY, FLORIDA.
11/25/97
1"=100'
CLIENT: SOUTH FLORIDA WATER MANAGEME
N0900-006-000-SSSPS

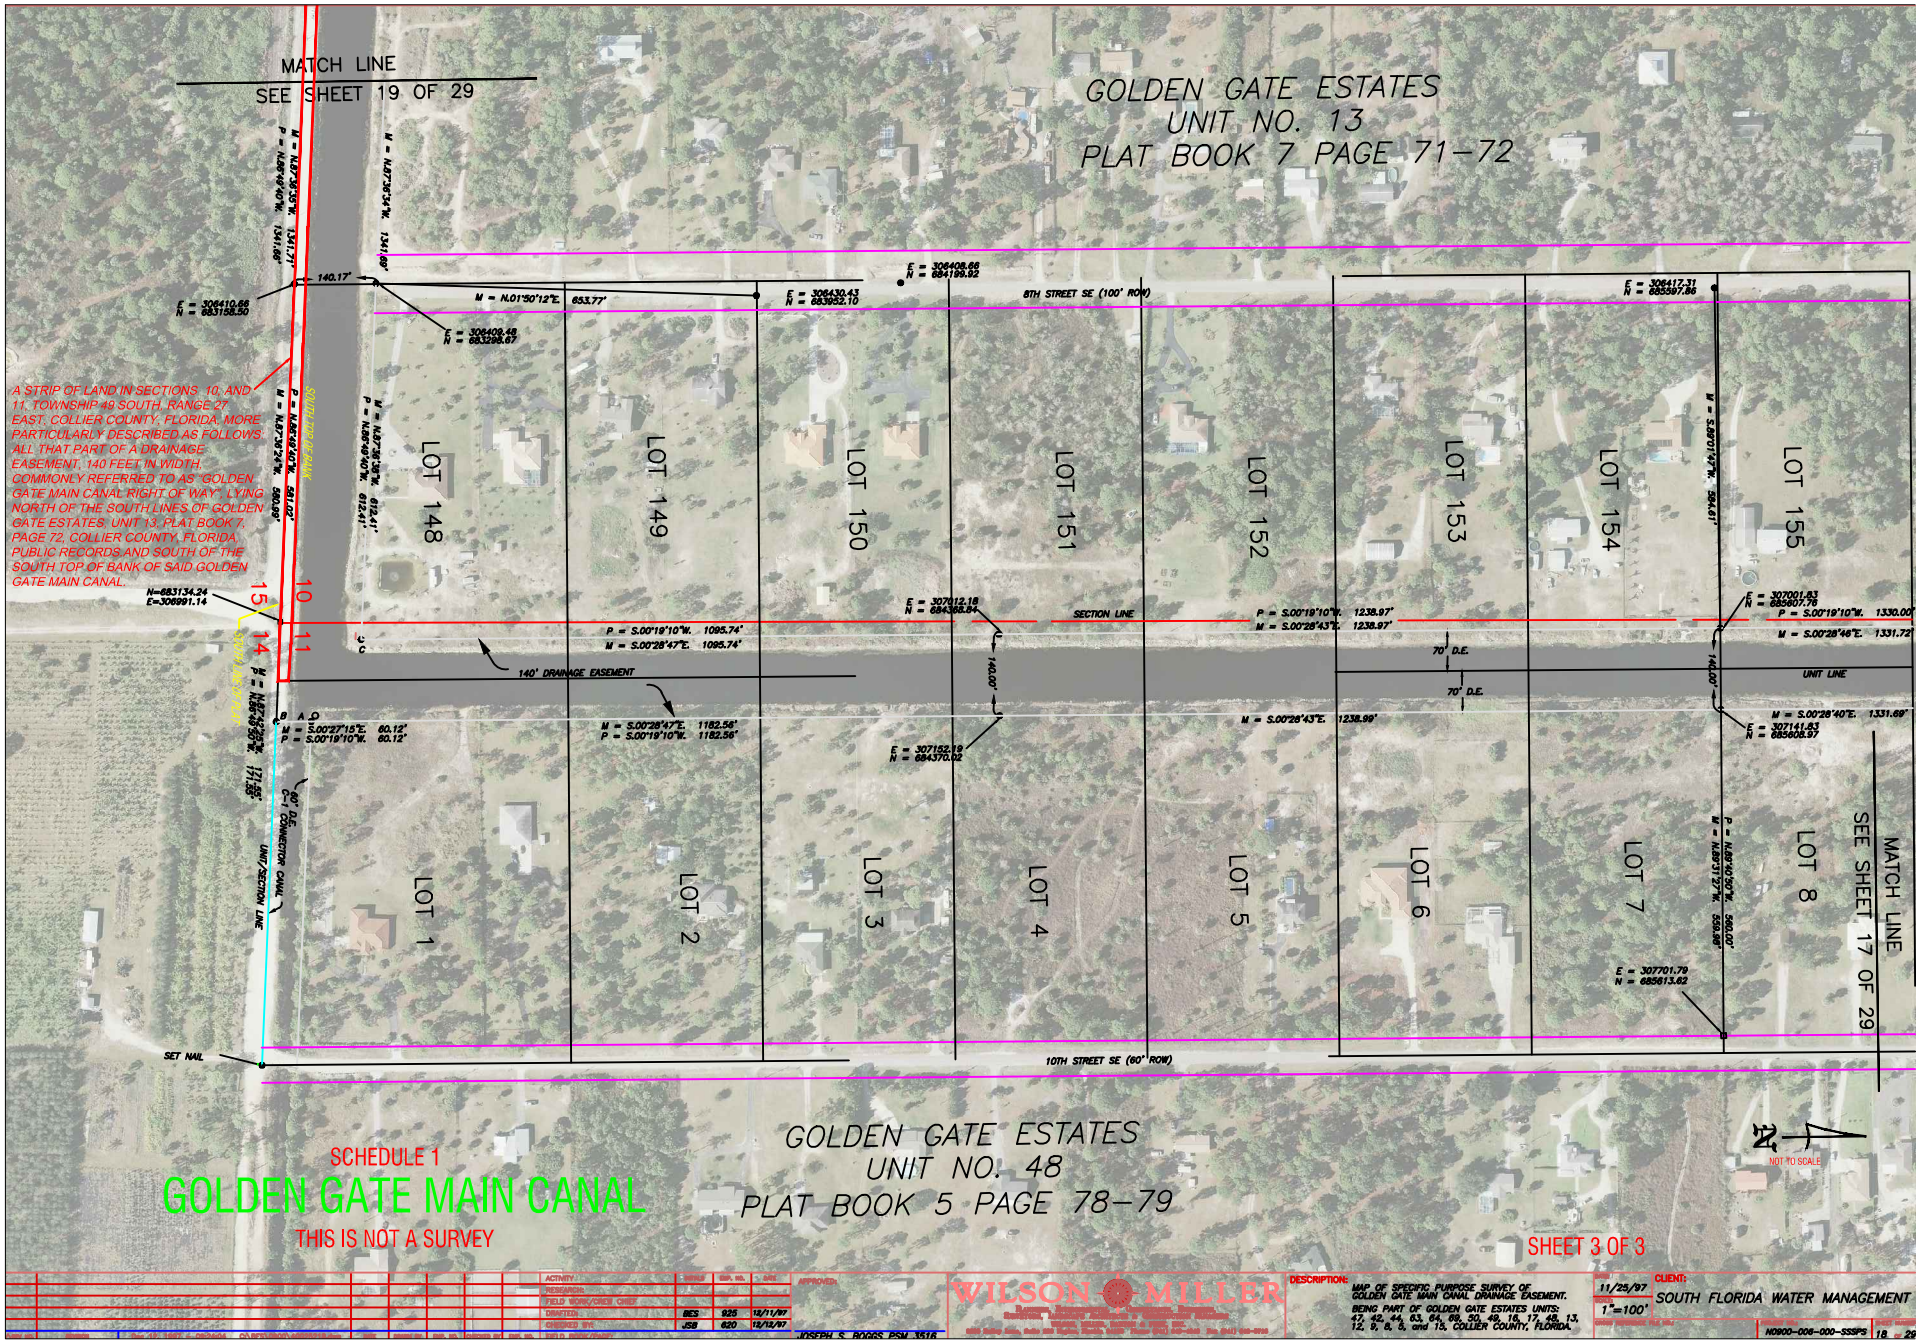
MATCH LINE
SEE SHEET 19 OF 29
GOLDEN GATE ESTATES
UNIT NO. 13
PLAT BOOK 7 PAGE 71-72
A STRIP OF LAND IN SECTIONS 10 AND 11, TOWNSHIP 49 SOUTH, RANGE 27 EAST, COLLIER COUNTY, FLORIDA, MORE PARTICULARLY DESCRIBED AS FOLLOWS: ALL THAT PART OF A DRAINAGE EASEMENT, 140 FEET IN WIDTH, COMMONLY REFERRED TO AS "GOLDEN GATE MAIN CANAL RIGHT OF WAY", LYING NORTH OF THE SOUTH LINES OF GOLDEN GATE ESTATES, UNIT 13, PLAT BOOK 7, PAGE 72, COLLIER COUNTY, FLORIDA PUBLIC RECORDS AND SOUTH OF THE SOUTH TOP OF BANK OF SAID GOLDEN GATE MAIN CANAL.
8TH STREET SE (100' ROW)
LOT 148
LOT 149
LOT 150
LOT 151
LOT 152
LOT 153
LOT 154
LOT 155
SECTION LINE
140' DRAINAGE EASEMENT
70' D.E.
UNIT LINE
LOT 1
LOT 2
LOT 3
LOT 4
LOT 5
LOT 6
LOT 7
LOT 8
60' D.E. CONNECTION CANAL
UNIT SECTION LINE
SET NAIL
10TH STREET SE (60' ROW)
MATCH LINE
SEE SHEET 17 OF 29
GOLDEN GATE ESTATES
UNIT NO. 48
PLAT BOOK 5 PAGE 78-79
NOT TO SCALE
SCHEDULE 1
GOLDEN GATE MAIN CANAL
THIS IS NOT A SURVEY
SHEET 3 OF 3
WILSON MILLER
DESCRIPTION:
MAP OF SPECIFIC PURPOSE SURVEY OF GOLDEN GATE MAIN CANAL DRAINAGE EASEMENT.
BEING PART OF GOLDEN GATE ESTATES UNITS: 47, 42, 44, 63, 64, 66, 50, 49, 16, 17, 48, 13, 12, 9, 8, 5, and 15, COLLIER COUNTY, FLORIDA.
11/25/97
1"=100'
CLIENT:
SOUTH FLORIDA WATER MANAGEMENT
H0900-006-000-SSSPS