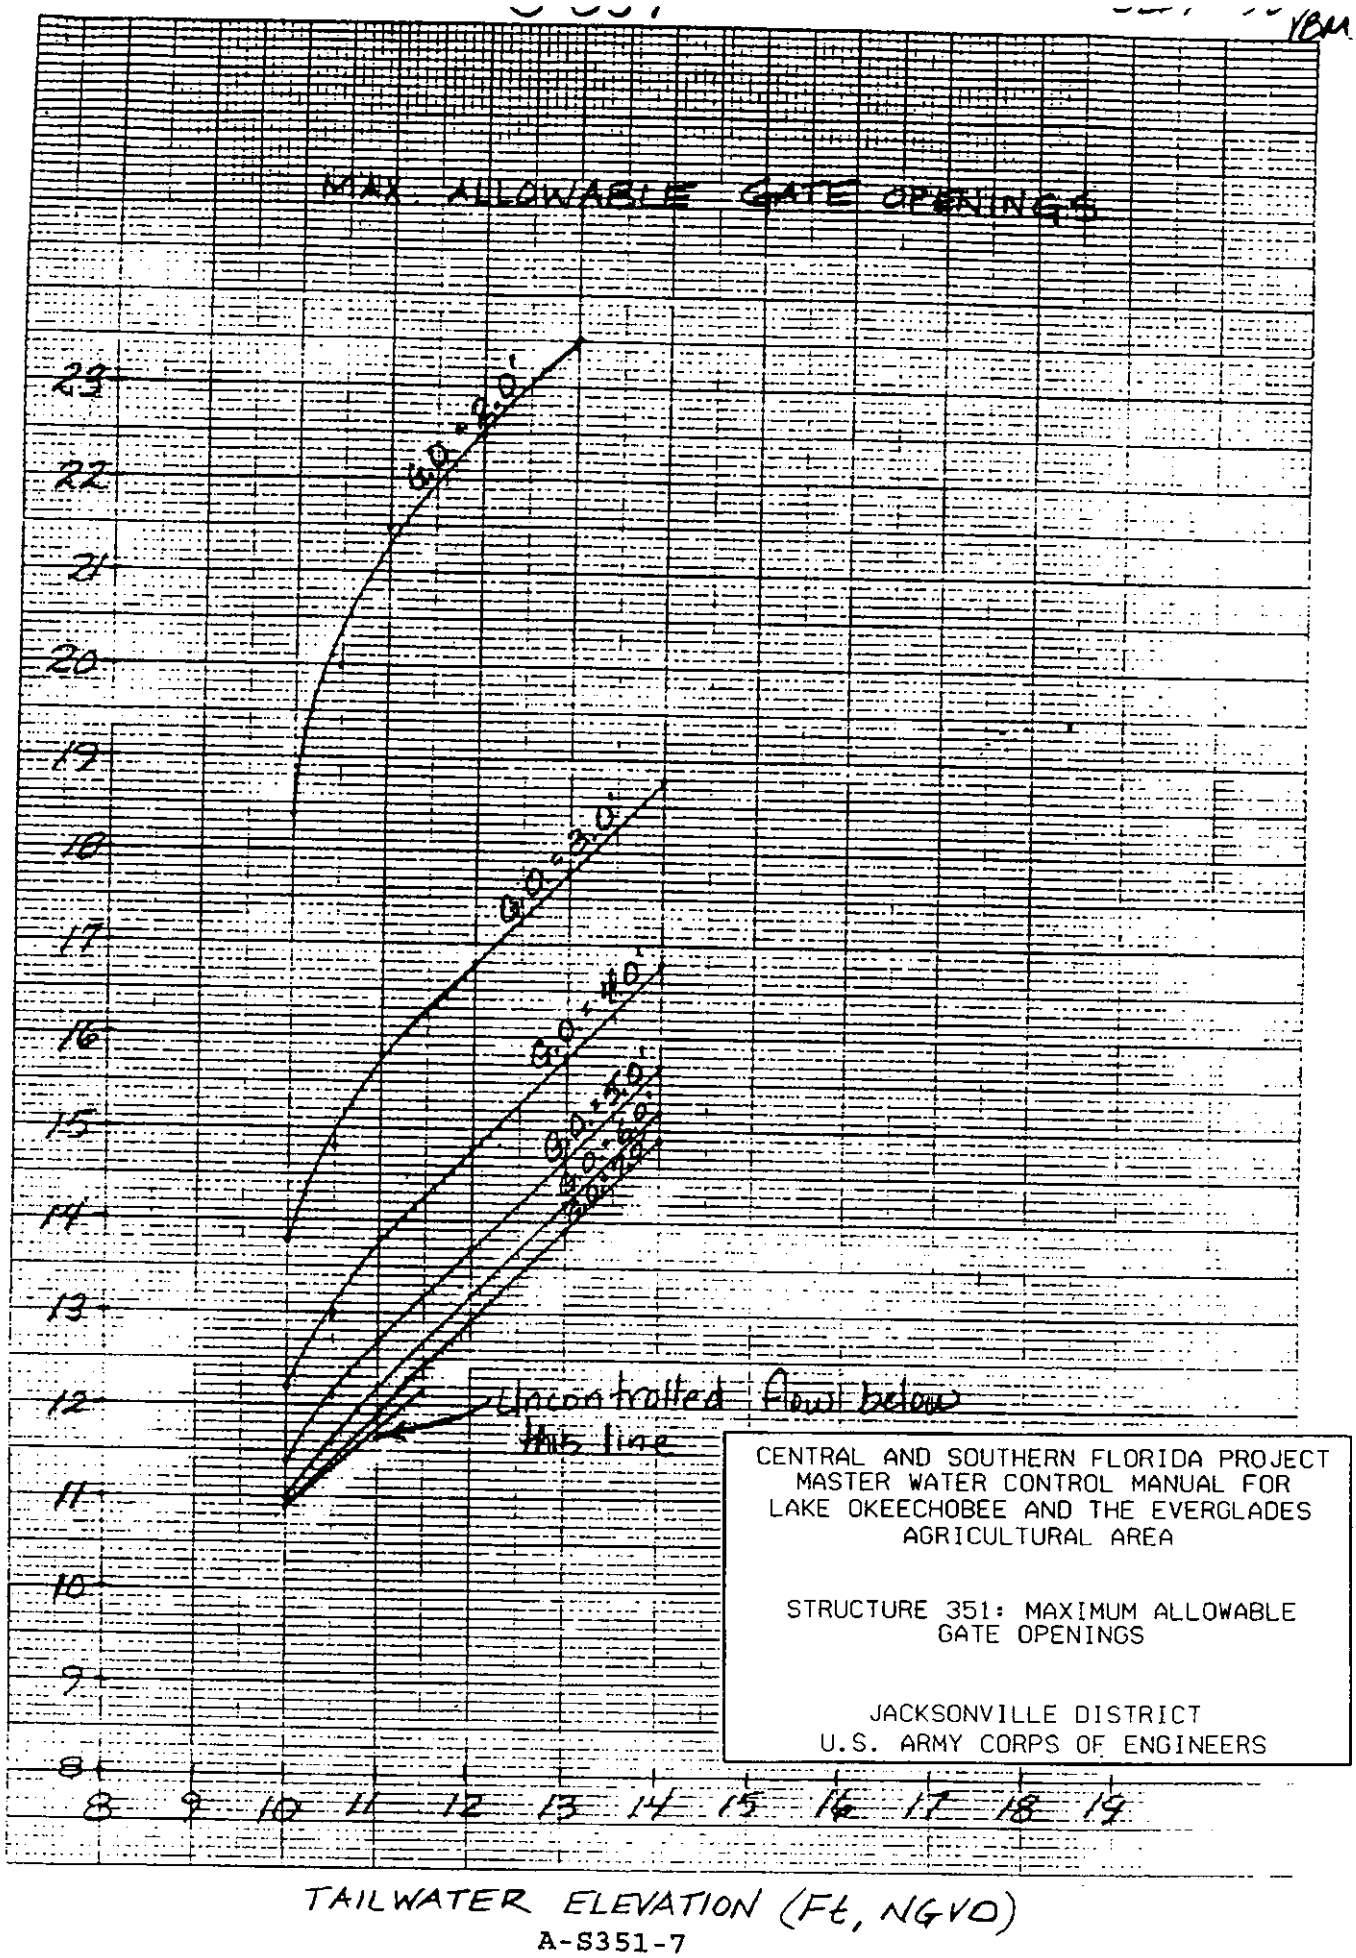

CENTRAL AND SOUTHERN FLORIDA PROJECT
MASTER WATER CONTROL MANUAL FOR
LAKE OKEECHOBEE AND THE EVERGLADES
AGRICULTURAL AREA

STRUCTURE 351: MAXIMUM ALLOWABLE
GATE OPENINGS

JACKSONVILLE DISTRICT
U.S. ARMY CORPS OF ENGINEERS

A-S351-7