S-352

3 OCT 90

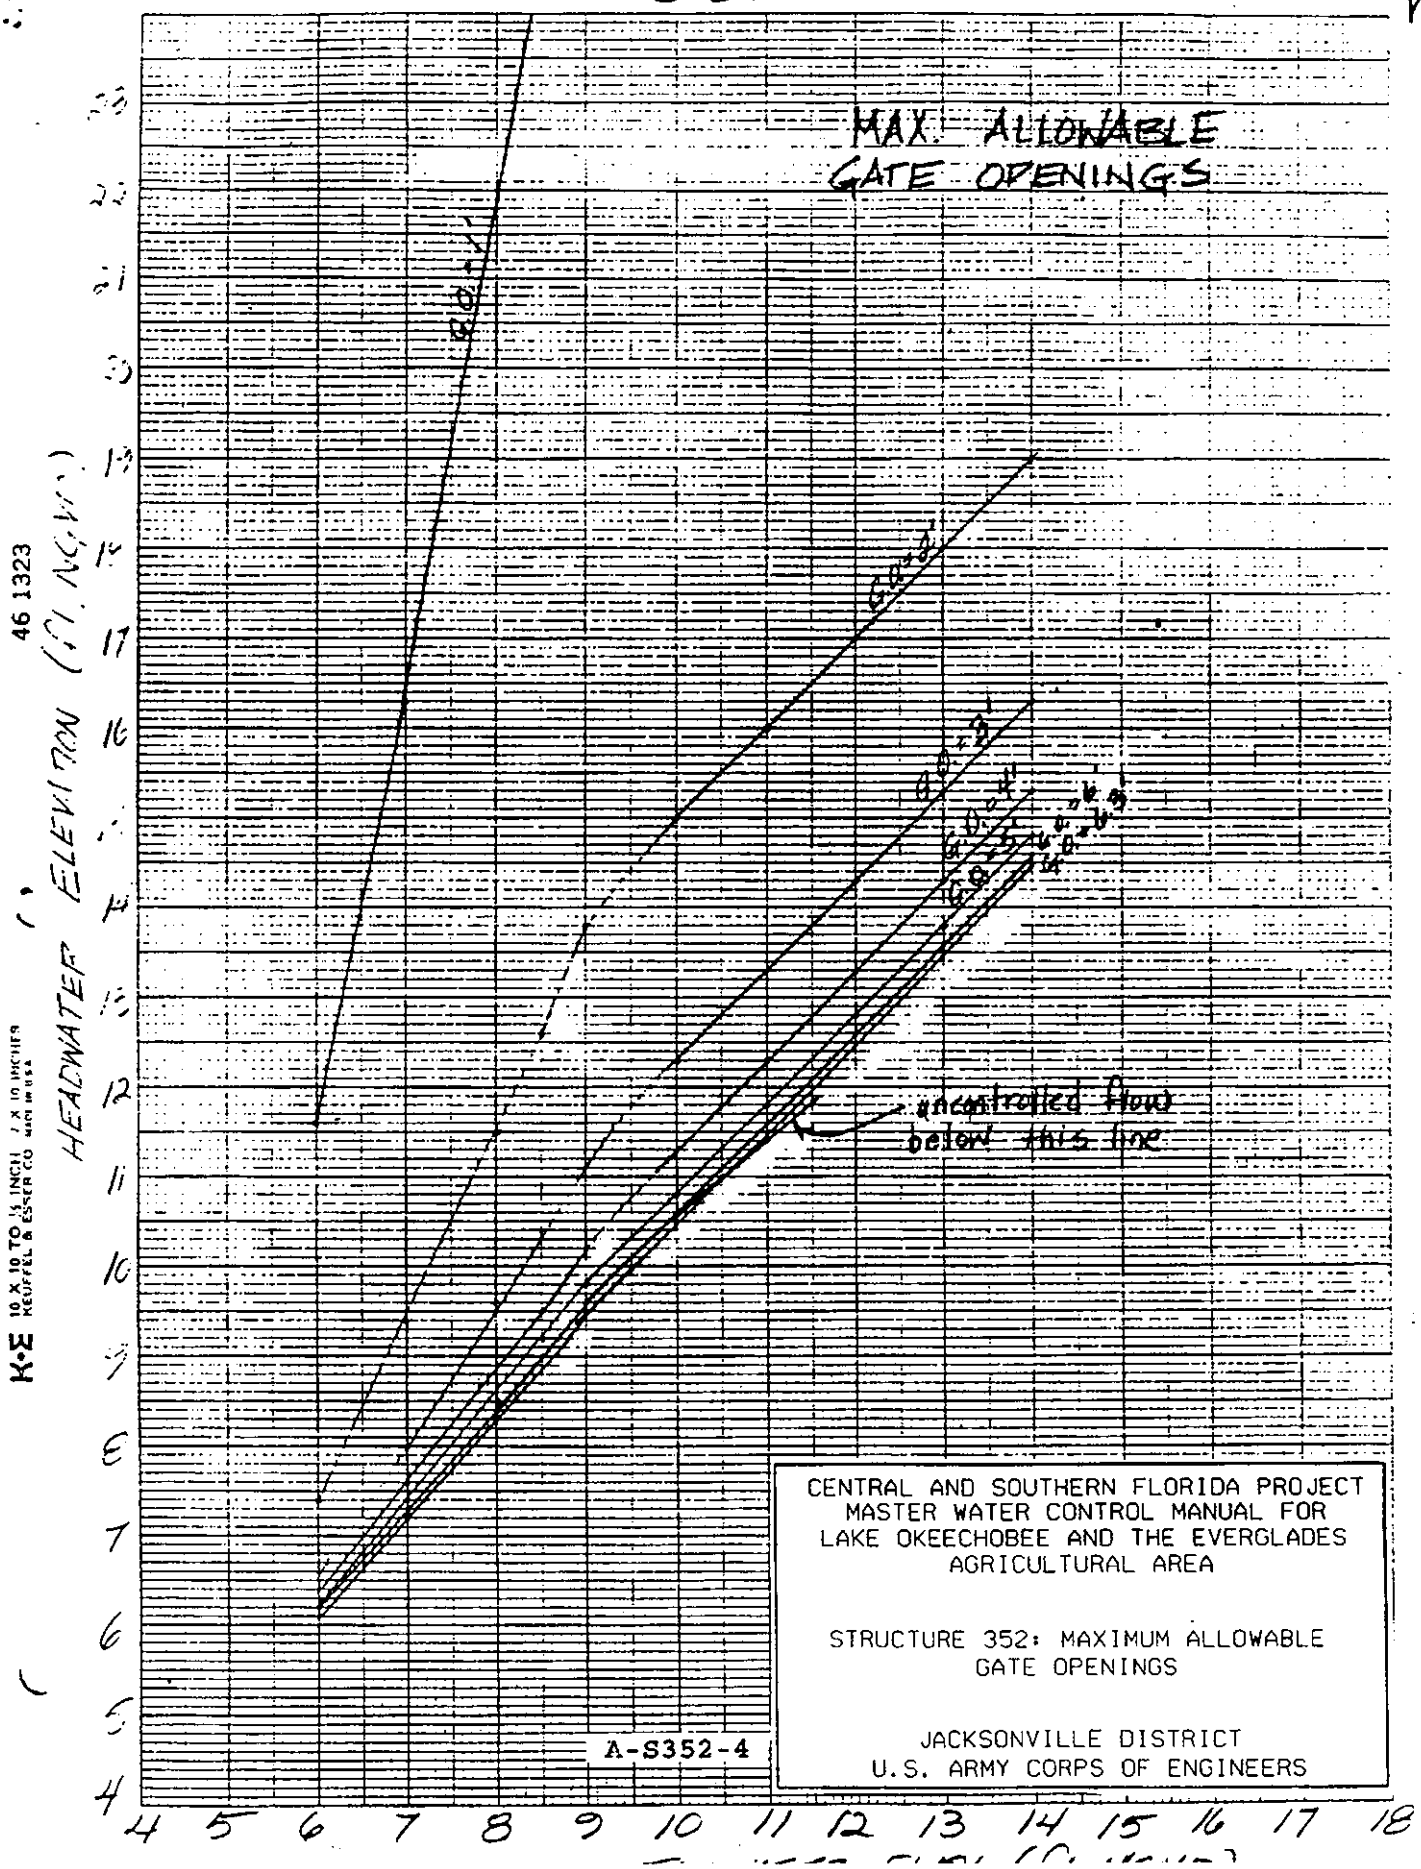

CENTRAL AND SOUTHERN FLORIDA PROJECT
MASTER WATER CONTROL MANUAL FOR
LAKE OKEECHOBEE AND THE EVERGLADES
AGRICULTURAL AREA

STRUCTURE 352: MAXIMUM ALLOWABLE
GATE OPENINGS

JACKSONVILLE DISTRICT
U.S. ARMY CORPS OF ENGINEERS