S-354

10 Oct 90
VBM

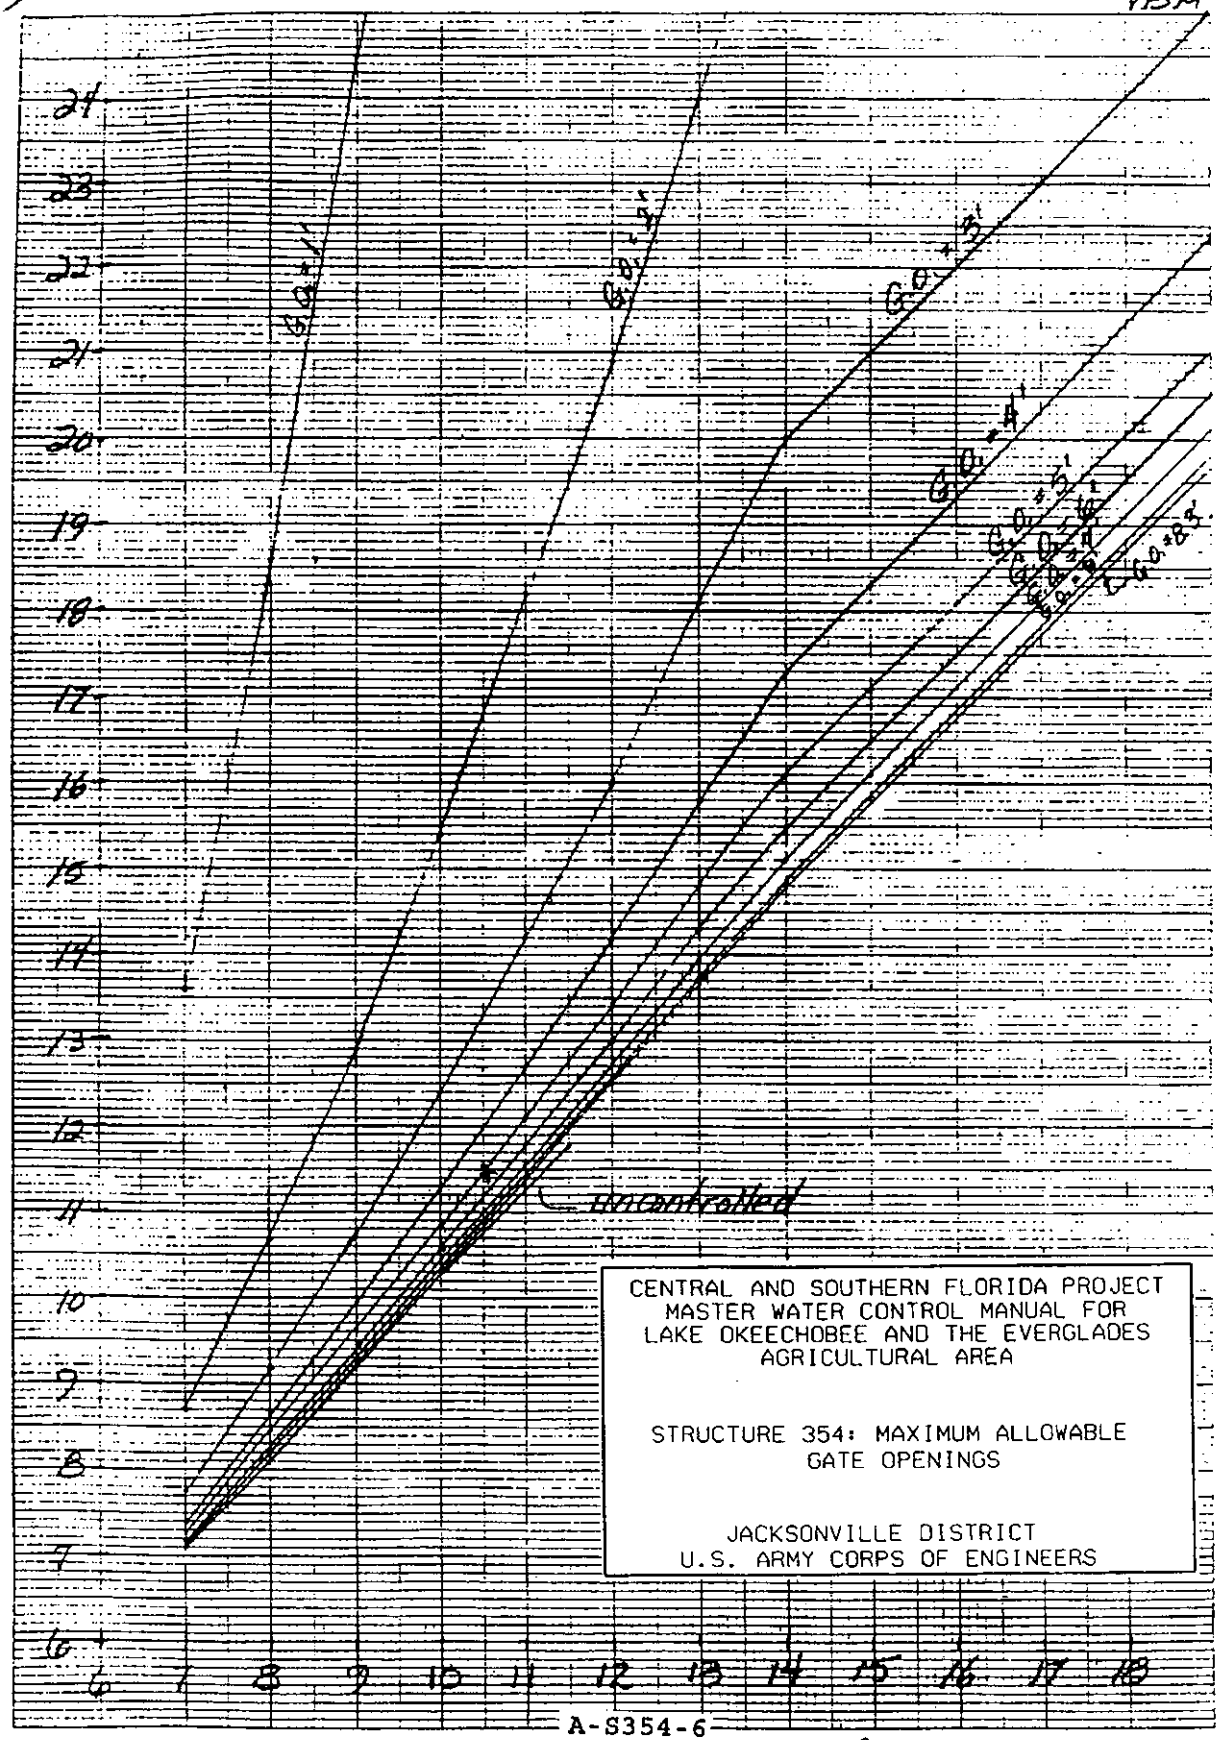

CENTRAL AND SOUTHERN FLORIDA PROJECT
MASTER WATER CONTROL MANUAL FOR
LAKE OKEECHOBEE AND THE EVERGLADES
AGRICULTURAL AREA

STRUCTURE 354: MAXIMUM ALLOWABLE
GATE OPENINGS

JACKSONVILLE DISTRICT
U.S. ARMY CORPS OF ENGINEERS

A-S354-6

K+E 10 X 10 TO ½ INCH 7 X 10 INCHES
KEUFFEL & ESSER CO. MADE IN U.S.A.
46 1323