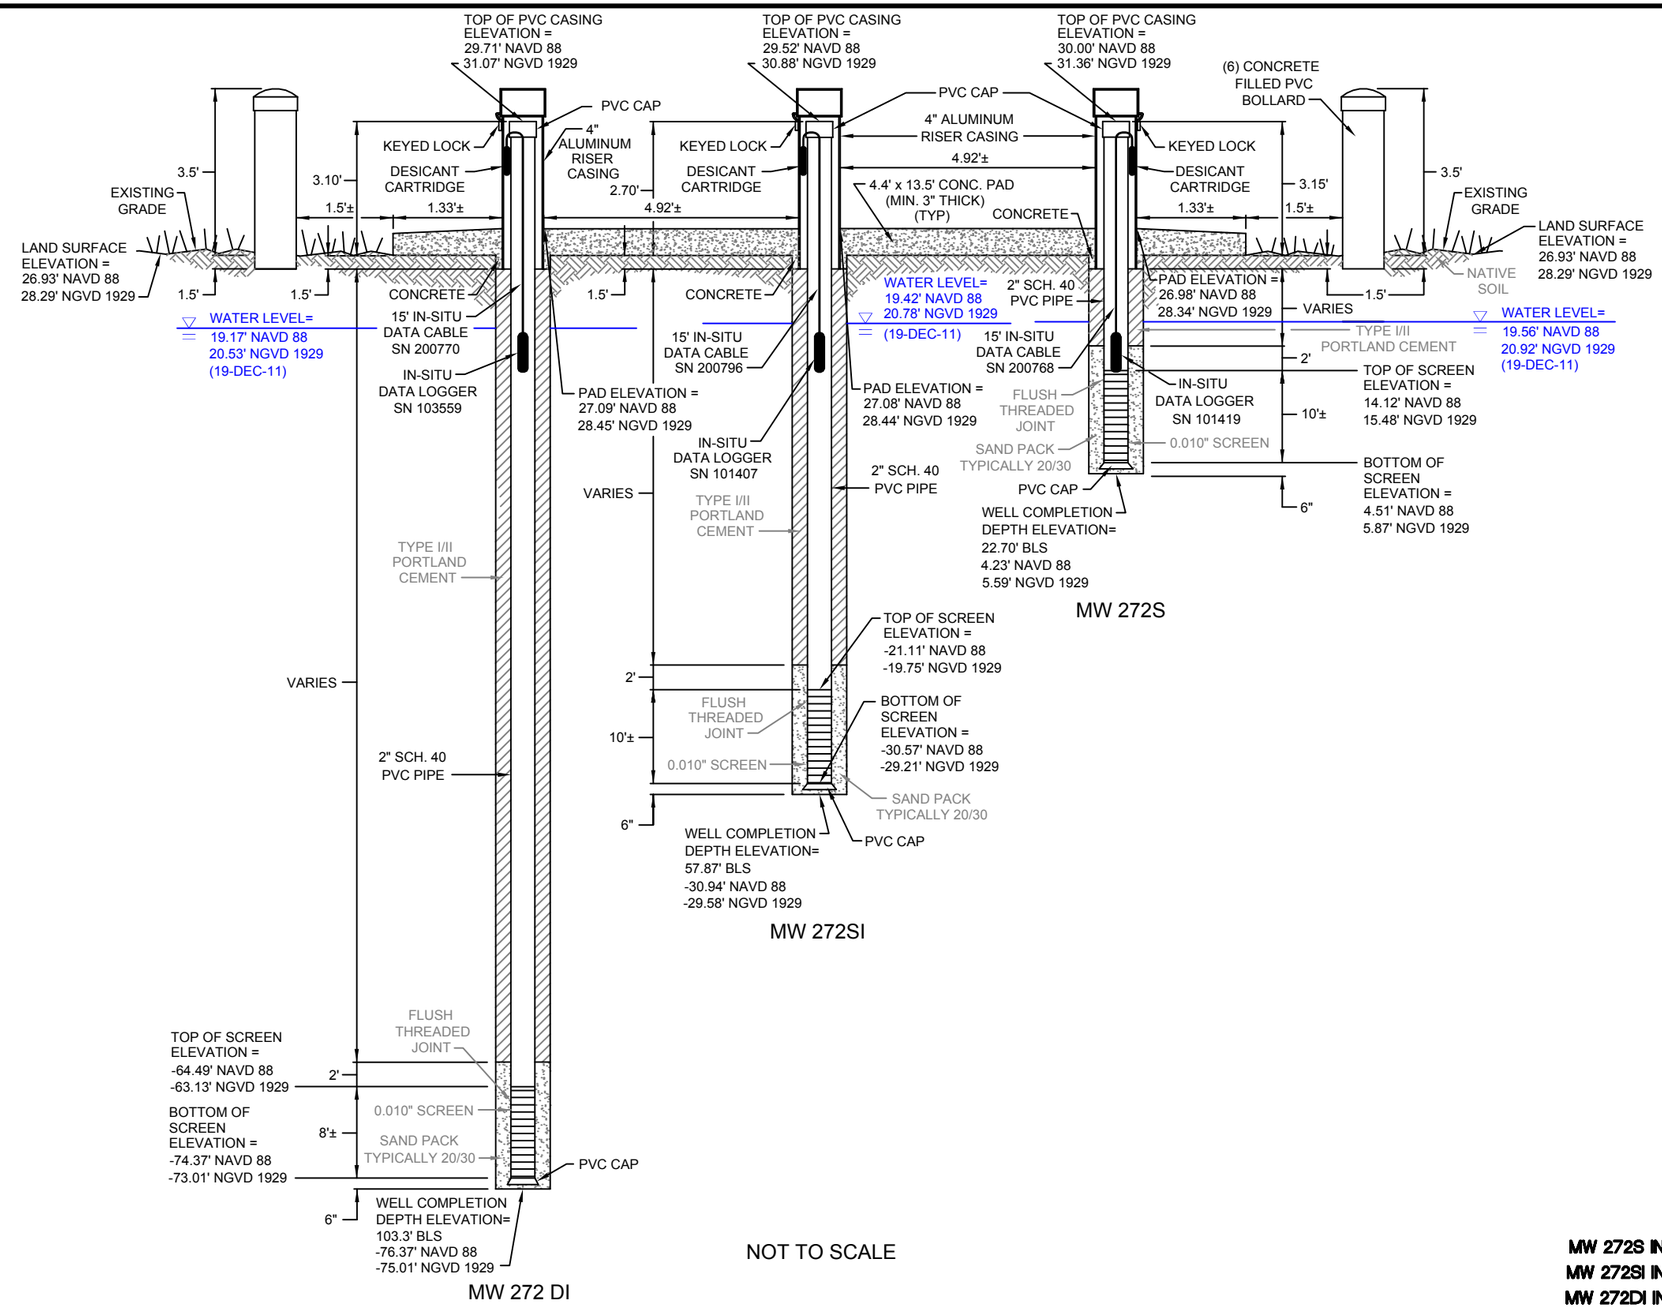

MW 272S INSTALLED 4-AUG-05 BY HDR
MW 272SI INSTALLED 5-AUG-05 BY HDR
MW 272DI INSTALLED 2-NOV-05 BY HDR

Figure 3-8
Well Construction Detail
Old Well ID: MW 272S, MW 272SI & MW 272DI
DBHYDRO ID: C44B8D1, C44B8D2 & C44B8D3