DEPARTMENT OF THE ARMY, SOUTH ATLANTIC DIVISION LABORATORY
CORPS OF ENGINEERS, 611 SOUTH COBB DRIVE, MARIETTA, GA. 30060

WORK ORDER: 8172
REQUISITION: W32CS570312365

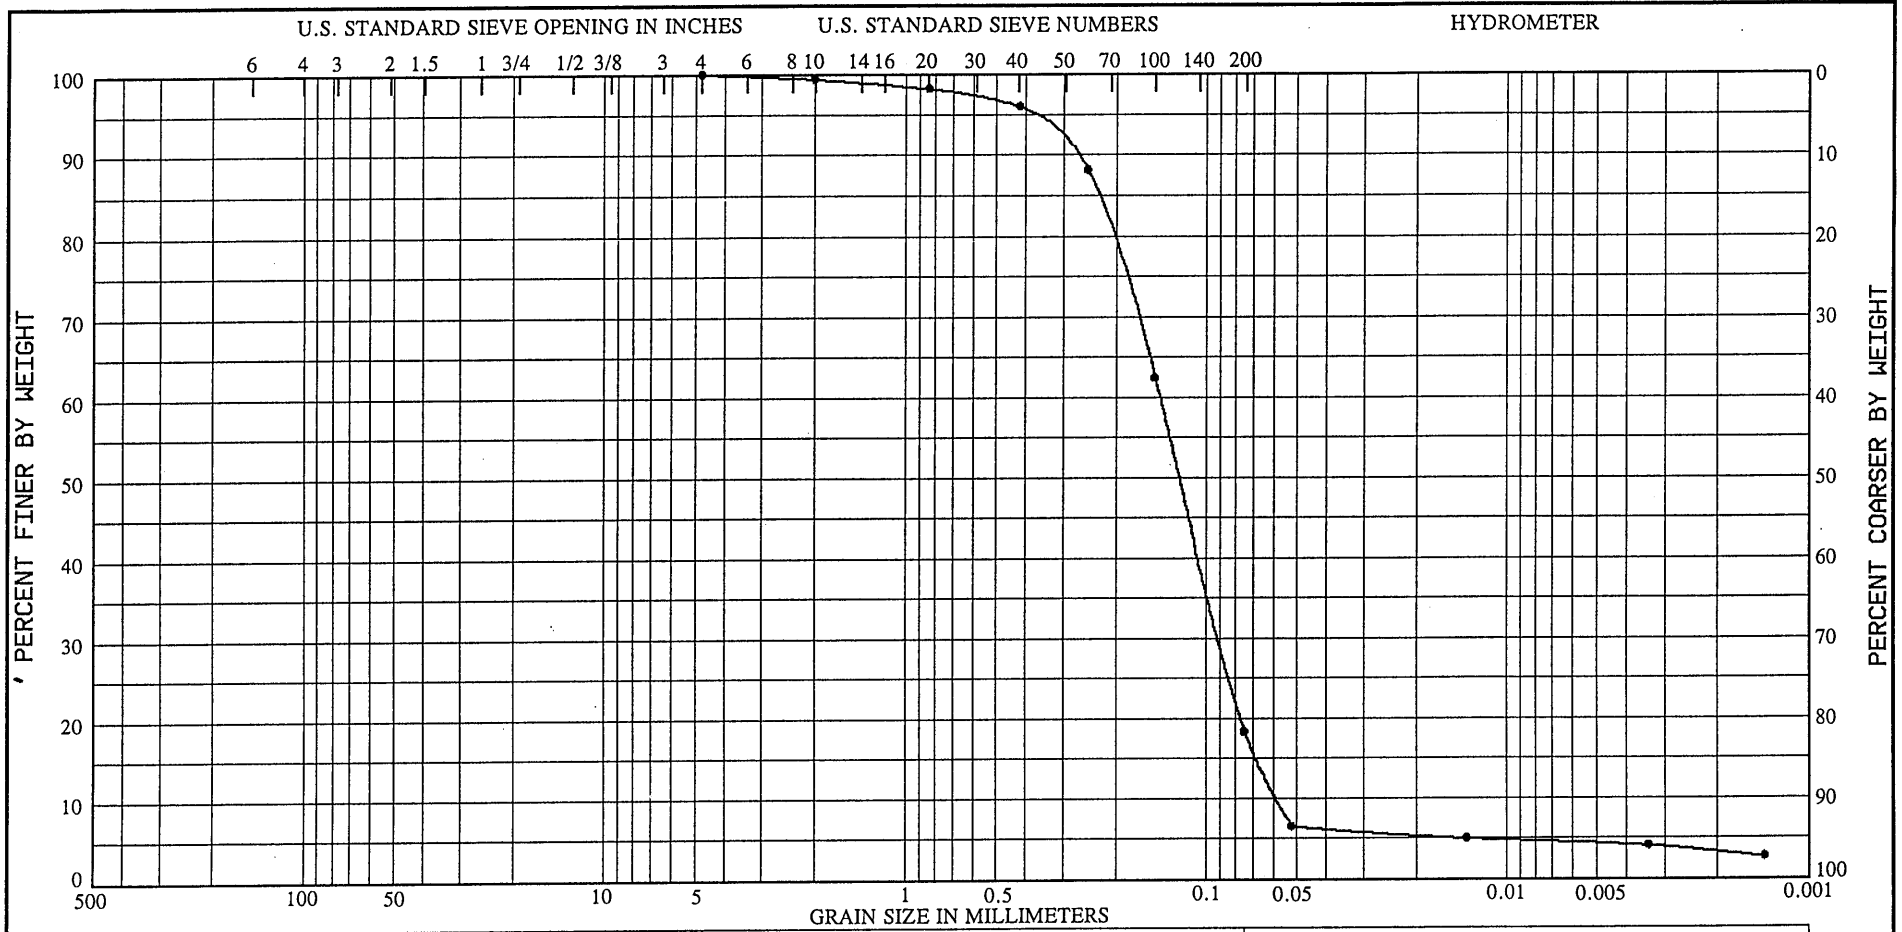

COBBLES	GRAVEL		SAND			SILT OR CLAY
	COARSE	FINE	COARSE	MEDIUM	FINE	

Sample No.	Depth (Ft)	Classification	Nat w%	LL	PL	PI
15	45.0-50.0	CLASSIFICATION NOT REQUESTED.				

Project KISSIMMEE RIVER RESTORATION
GRD./SUR. WATER INTERACTION STDY.
Lab No. 73/7607
Boring No. KRR96-C-ND
Date 03/03/97

GRADATION CURVES

DEPARTMENT OF THE ARMY, SOUTH ATLANTIC DIVISION LABORATORY
CORPS OF ENGINEERS, 611 SOUTH COBB DRIVE, MARIETTA, GA. 30060

WORK ORDER: 8172
REQUISITION: W32CS570312365

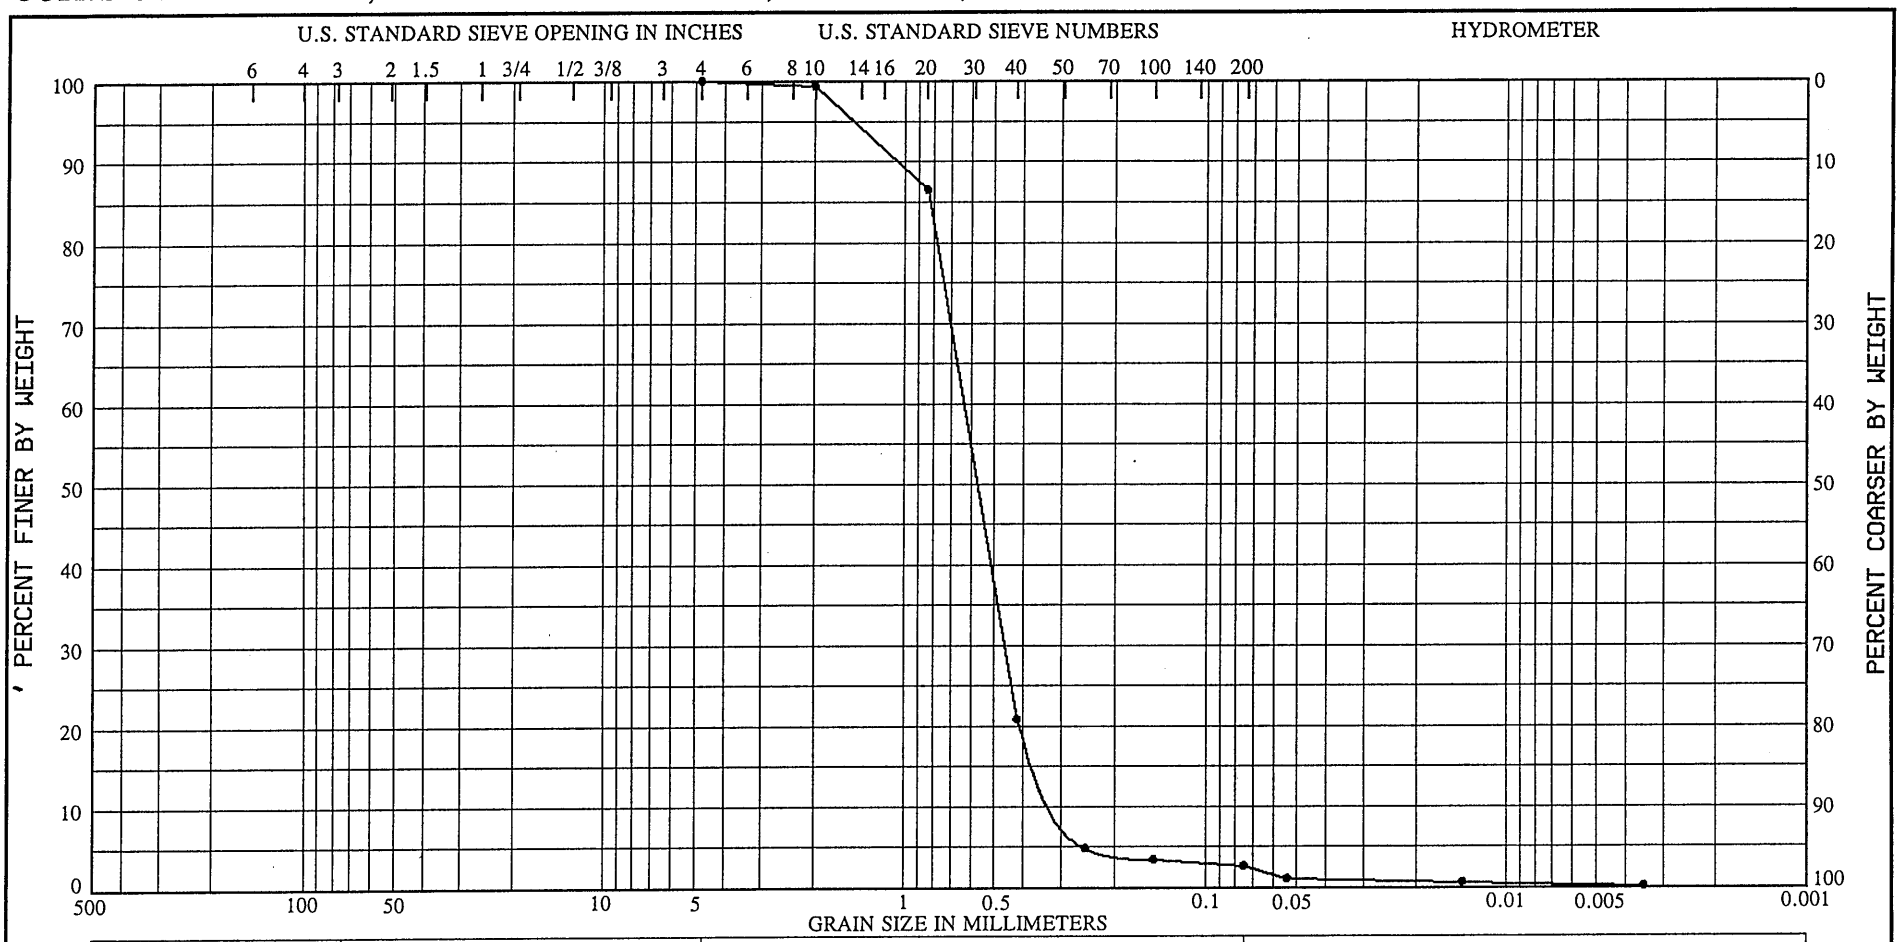

Sample No.	Depth (Ft)	Classification	Nat w%	LL	PL	PI
16	72.2-73.3	CLASSIFICATION NOT REQUESTED.				

Project KISSIMMEE RIVER RESTORATION
GRD./SUR. WATER INTERACTION STDY.
Lab No. 73/7608
Boring No. KRR96-C-ND
Date 03/03/97

GRADATION CURVES