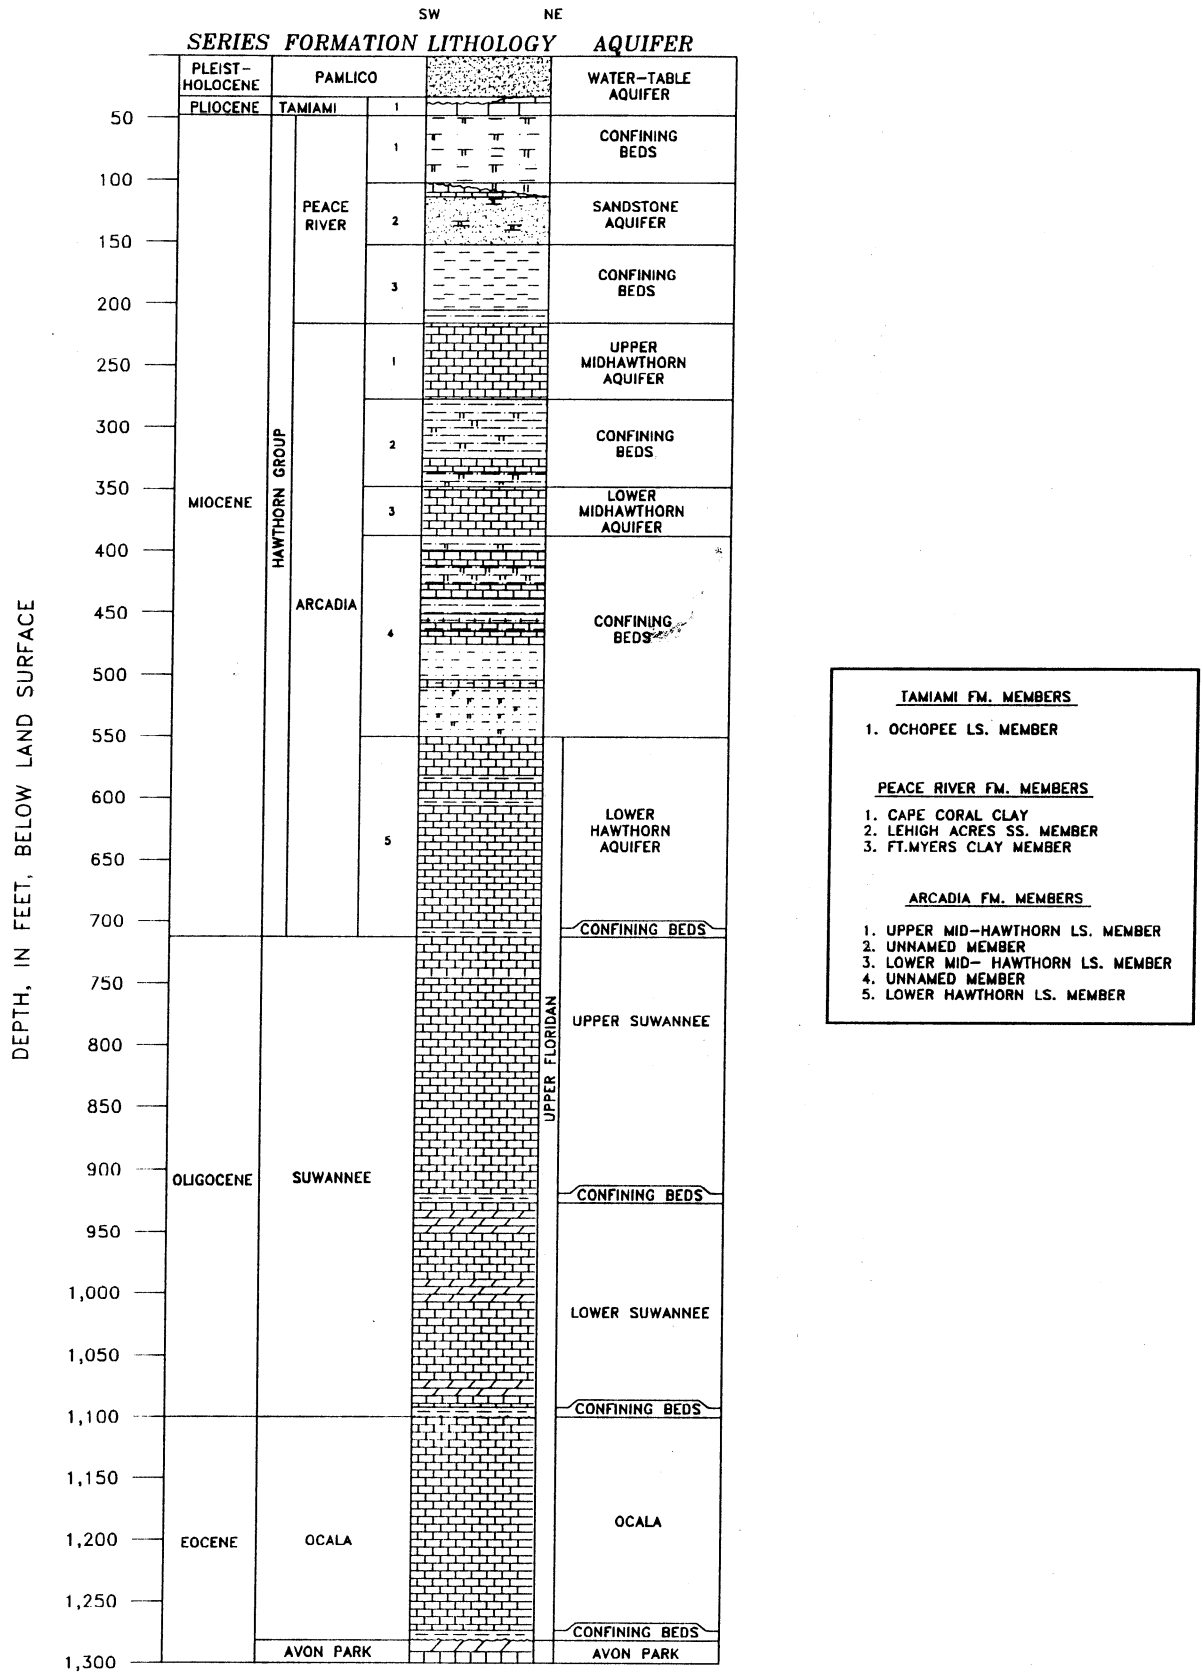

Water Resource Solutions	PROJECT NAME: LCU PINEWOODS	DWG. NUMBER: A-014615PN9_1
	PROJECT NUMBER: LC-04615.HO	DATE: 02/09/04

FIGURE 2-1. GENERALIZED HYDROSTRATIGRAPHIC COLUMN FOR THE PINEWOODS AREA.